PROPOSED MDDO DATA CENTER AND MABINI BUSINESS CENTER BUILDING POWERED BY GREEN ENERGY

B+B CONSTRUCTION AND GENERAL SERVICES CO., INC.



LOCATION : MUNICIPAL HALL BUILDING BRGY. CUAMBOG, MABINI DAVAO DE ORO


MABINI BUSINESS CENTER
MDDO DATA CENTER


MDDO DATA CENTER


MABINI BUSINESS CENTER
2ND DOPMFC







MDDO
VGR 8081
WVN 8383


MDDO


MDDO DATA CENTER


MABINI BUSINESS CENTER
MDDO DATA CENTER

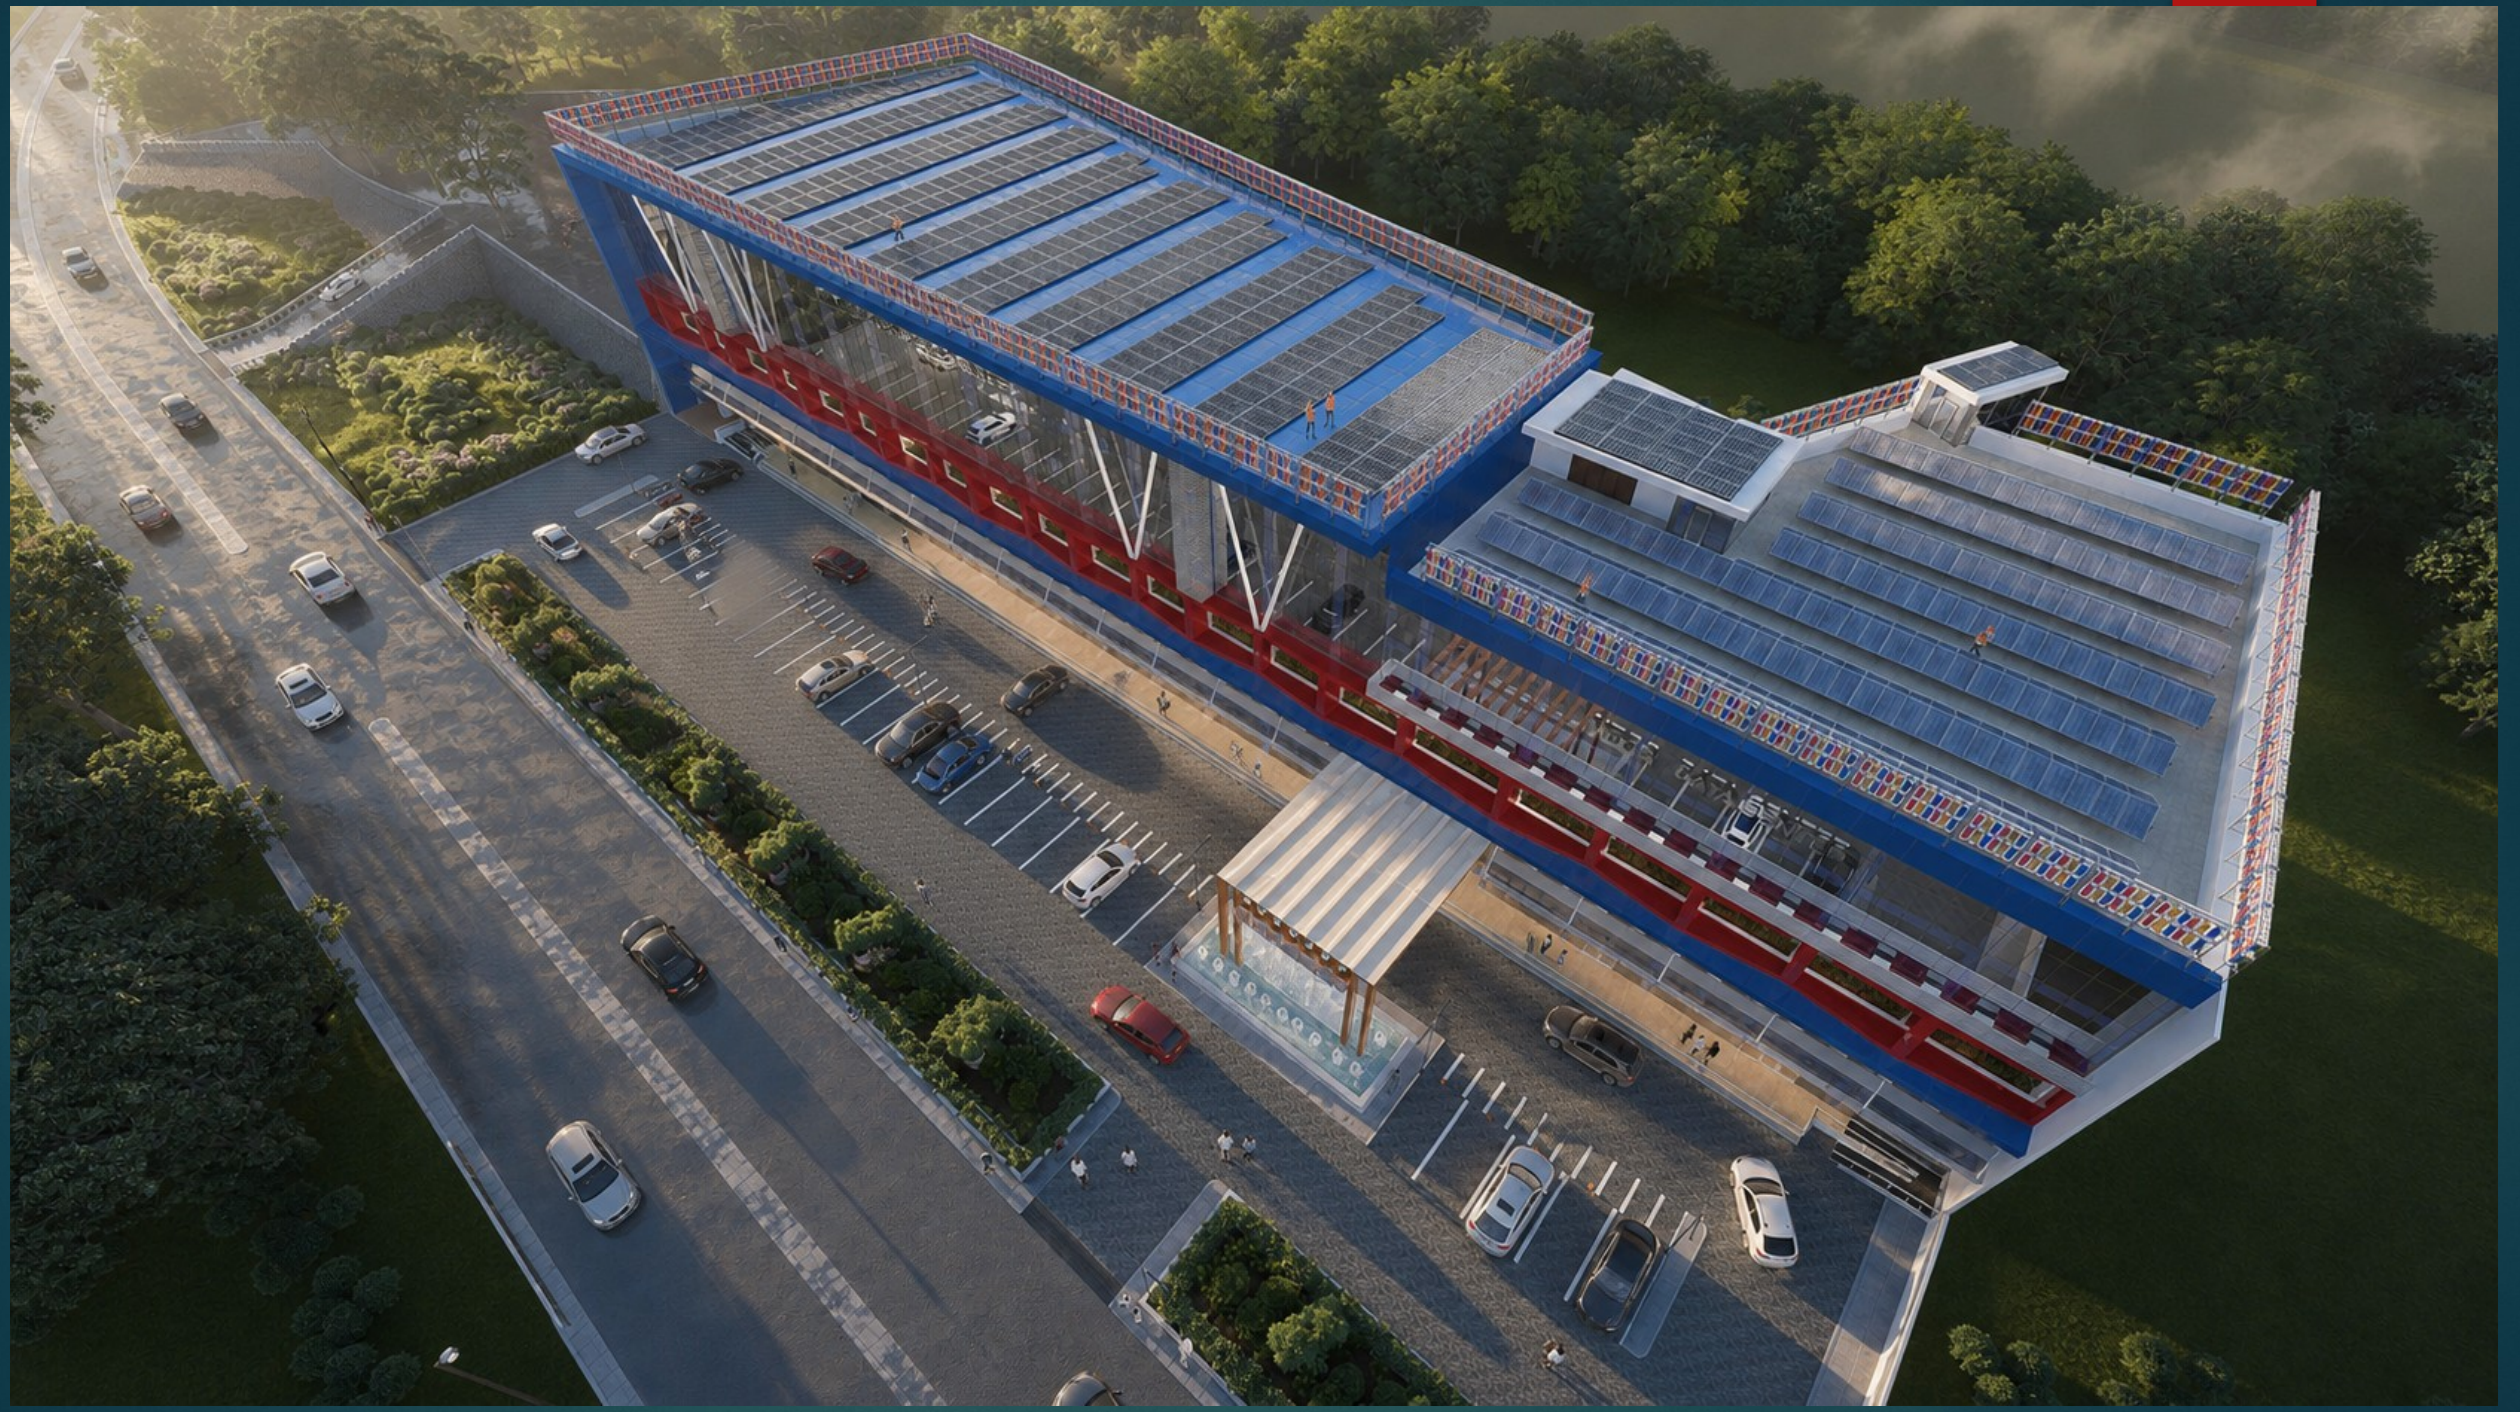



STUDIO TYPE CONDO UNIT



STUDIO TYPE CONDO UNIT


STUDIO TYPE CONDO CR


EVENT
CENTER



SECOND FLOOR
HALLWAY


THIRD FLOOR HALLWAY


ELEVATOR LOBBY


DATA CENTER


FAN WALL UNITS DATA CENTER










PERSPECTIVE

VICINITY MAP

N T S

RECEPIENT	APPROVED BY:	EPC CONTRACTOR :	DEVELOPER	DESIGNED : EBJ	ARCHITECT :	ENGINEER :	PROJECT TITLE :	SHEET CONTENTS :	SHEET NO.
	HON. EMERSON L. LUEGO MUNICIPAL MAYOR DATE APPROVED :	B+B CONSTRUCTION AND GENERAL SERVICES CO., INC.	VISABI REALTY	CHECKED : B+B	ARCH. ELMER S. BANDOL, JR., UAP PRC NO. 17228 VALID UNTIL 11-16-2027 PTR NO. 5261608 DATE ISSUED 1-01-2025 ISSUED AT QUEZON CITY IAPOA NO. 0011600 00032 062525 DATE ISSUED 6-25-2025	ANDRES B. BAWA, PEE, PME REG. NO. : TIN NO. : PTR NO. : DATE :	PROPOSED MDDC DATA CENTER AND MABINI BUSINESS CENTER BUILDING POWERED BY GREEN ENERGY LOCATION : MUNICIPAL HALL BUILDING BRGY. CUAMBOG, MDO	AS SHOWN	A - 1
	LOCATION : MUNICIPAL HALL BUILDING BRGY. CUAMBOG, MDO	ADDRESS: 2/F MBH BLDG. GEN. LUNA ST. COR. RIZAL AVE. BRGY. 39/40 TABACO CITY, PROVINCE OF ALBAY 4511, PHILIPPINES	ADDRESS: 2/F MBH BLDG. GEN. LUNA ST. COR. RIZAL AVE. BRGY. 39/40 TABACO CITY, PROVINCE OF ALBAY 4511, PHILIPPINES	DRAWN BY : EBJ DATE : DEC. 28, 2025					

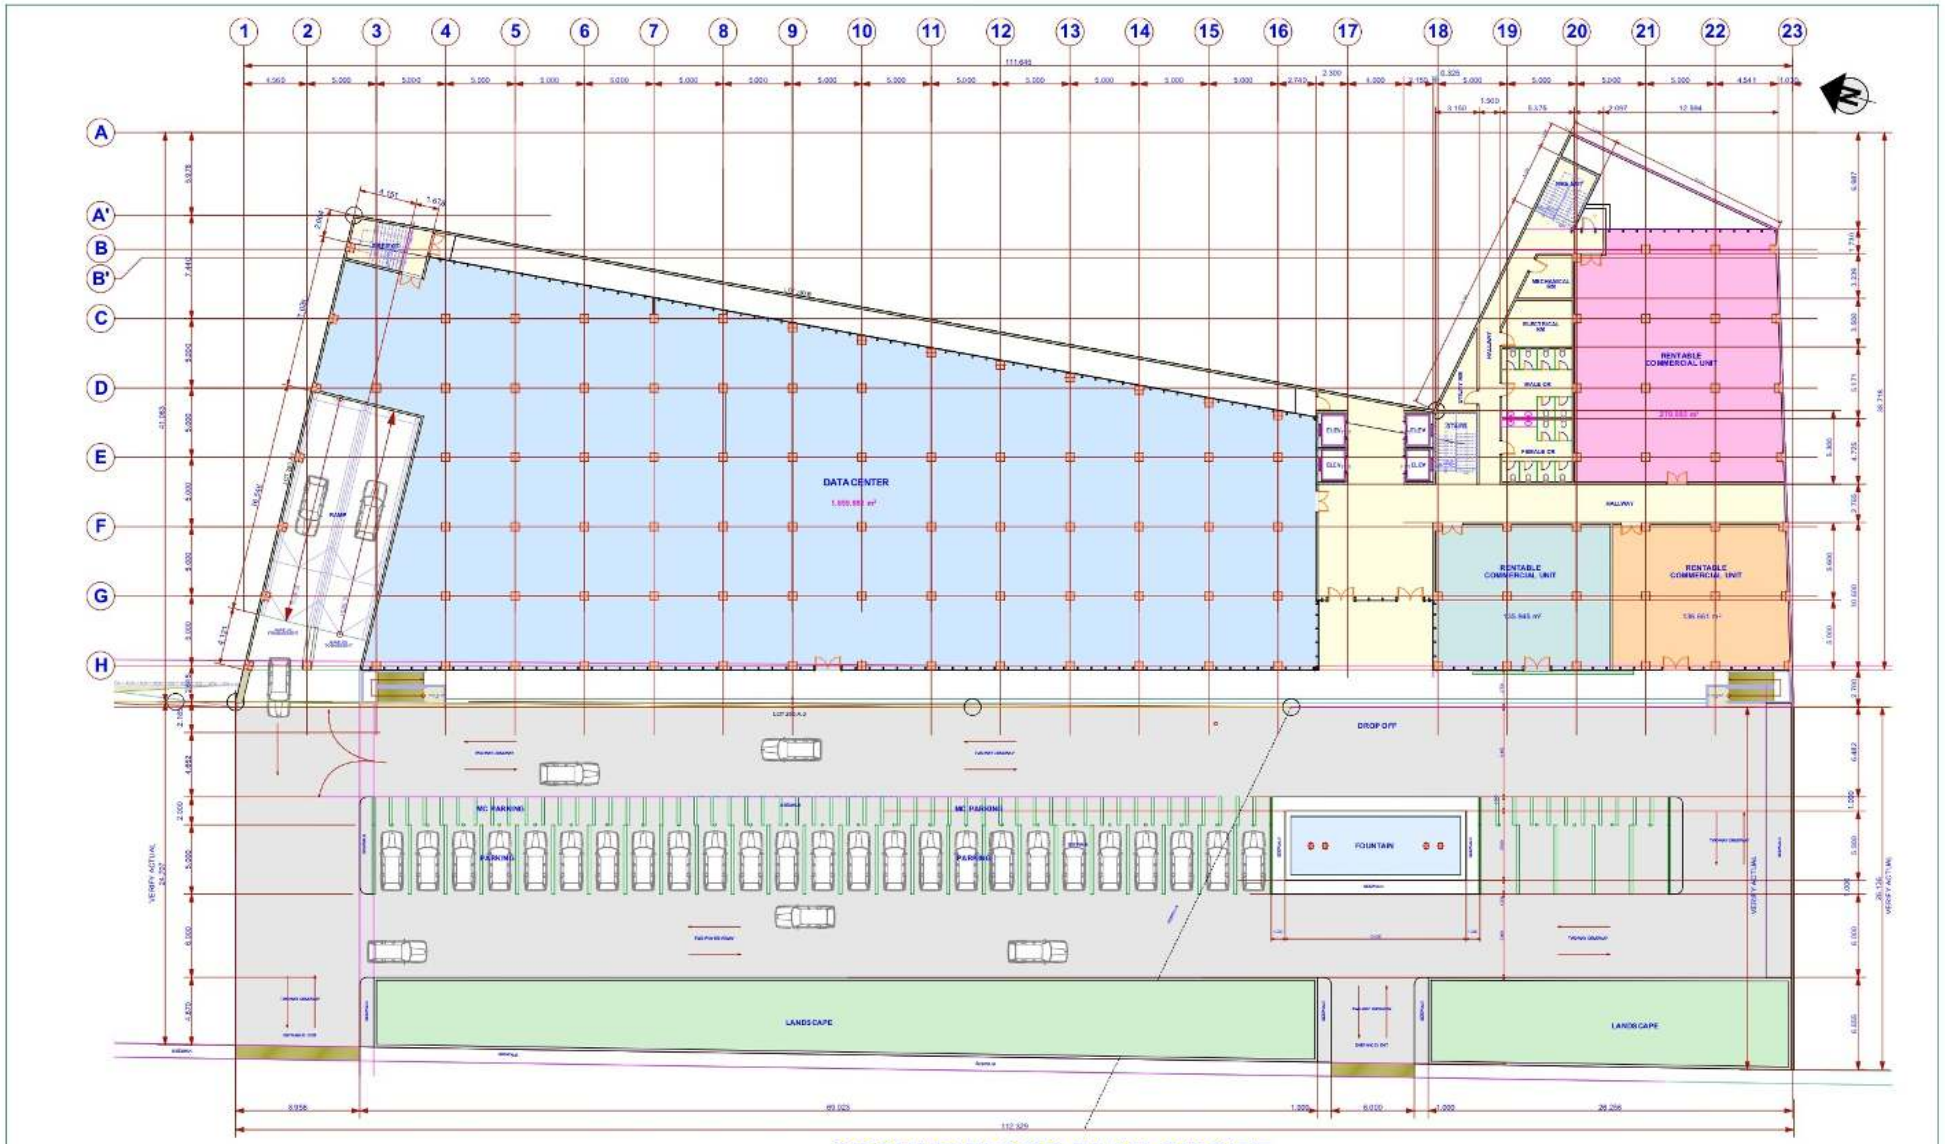



GROUND FLOOR PLAN ON SITE DEVELEOPMENT PLAN

FLOOR AREA = 2,620.023 m²

SCALE 1:350

RECEIPENT	APPROVED BY:	EPC CONTRACTOR :	DEVELOPER	DESIGNED : EBJ	ARCHITECT :	ENGINEER :	PROJECT TITLE :	SHEET CONTENTS :	SHEET NO.
	HON. EMERSON L. LUEGO MUNICIPAL MAYOR DATE APPROVED : LOCATION : MUNICIPAL HALL BUILDING BRGY. CUAMBOG, MDO	B+B CONSTRUCTION AND GENERAL SERVICES CO., INC. ADDRESS: 2/F MSGR BLDG. DEN LUAN ST. COR. RIZAL AVE. BRGY. 36(19) TABACO CITY, PROVINCE OF ALBAY 4511, PHILIPPINES	VISARI REALTY ADDRESS: 2F MSGR BLDG. DEN LUAN ST. COR. RIZAL AVE. BRGY. 36(19) TABACO CITY, PROVINCE OF ALBAY 4511, PHILIPPINES	CHECKED : B+B CADD BY : EBJ DATE : DEC 28,2025	ARCH. ELMER S. BANDOL, JR., UAP PRC NO. 17228 VALID UNTIL 11-18-2027 PTR NO. 5261608 DATE ISSUED 1-01-2025 ISSUED AT SUZON CITY IAPOA NO. 0011600 00032 002525 DATE ISSUED 5-25-2025	ANDRES B. BAWA, PEE, PME REG. NO. : TIN NO. : PTR NO. : DATE :	PROPOSED MDDO DATA CENTER AND MABINI BUSINESS CENTER BUILDING POWERED BY GREEN ENERGY LOCATION : MUNICIPAL HALL BUILDING BRGY. CUAMBOG, MDO	AS SHOWN	A -2

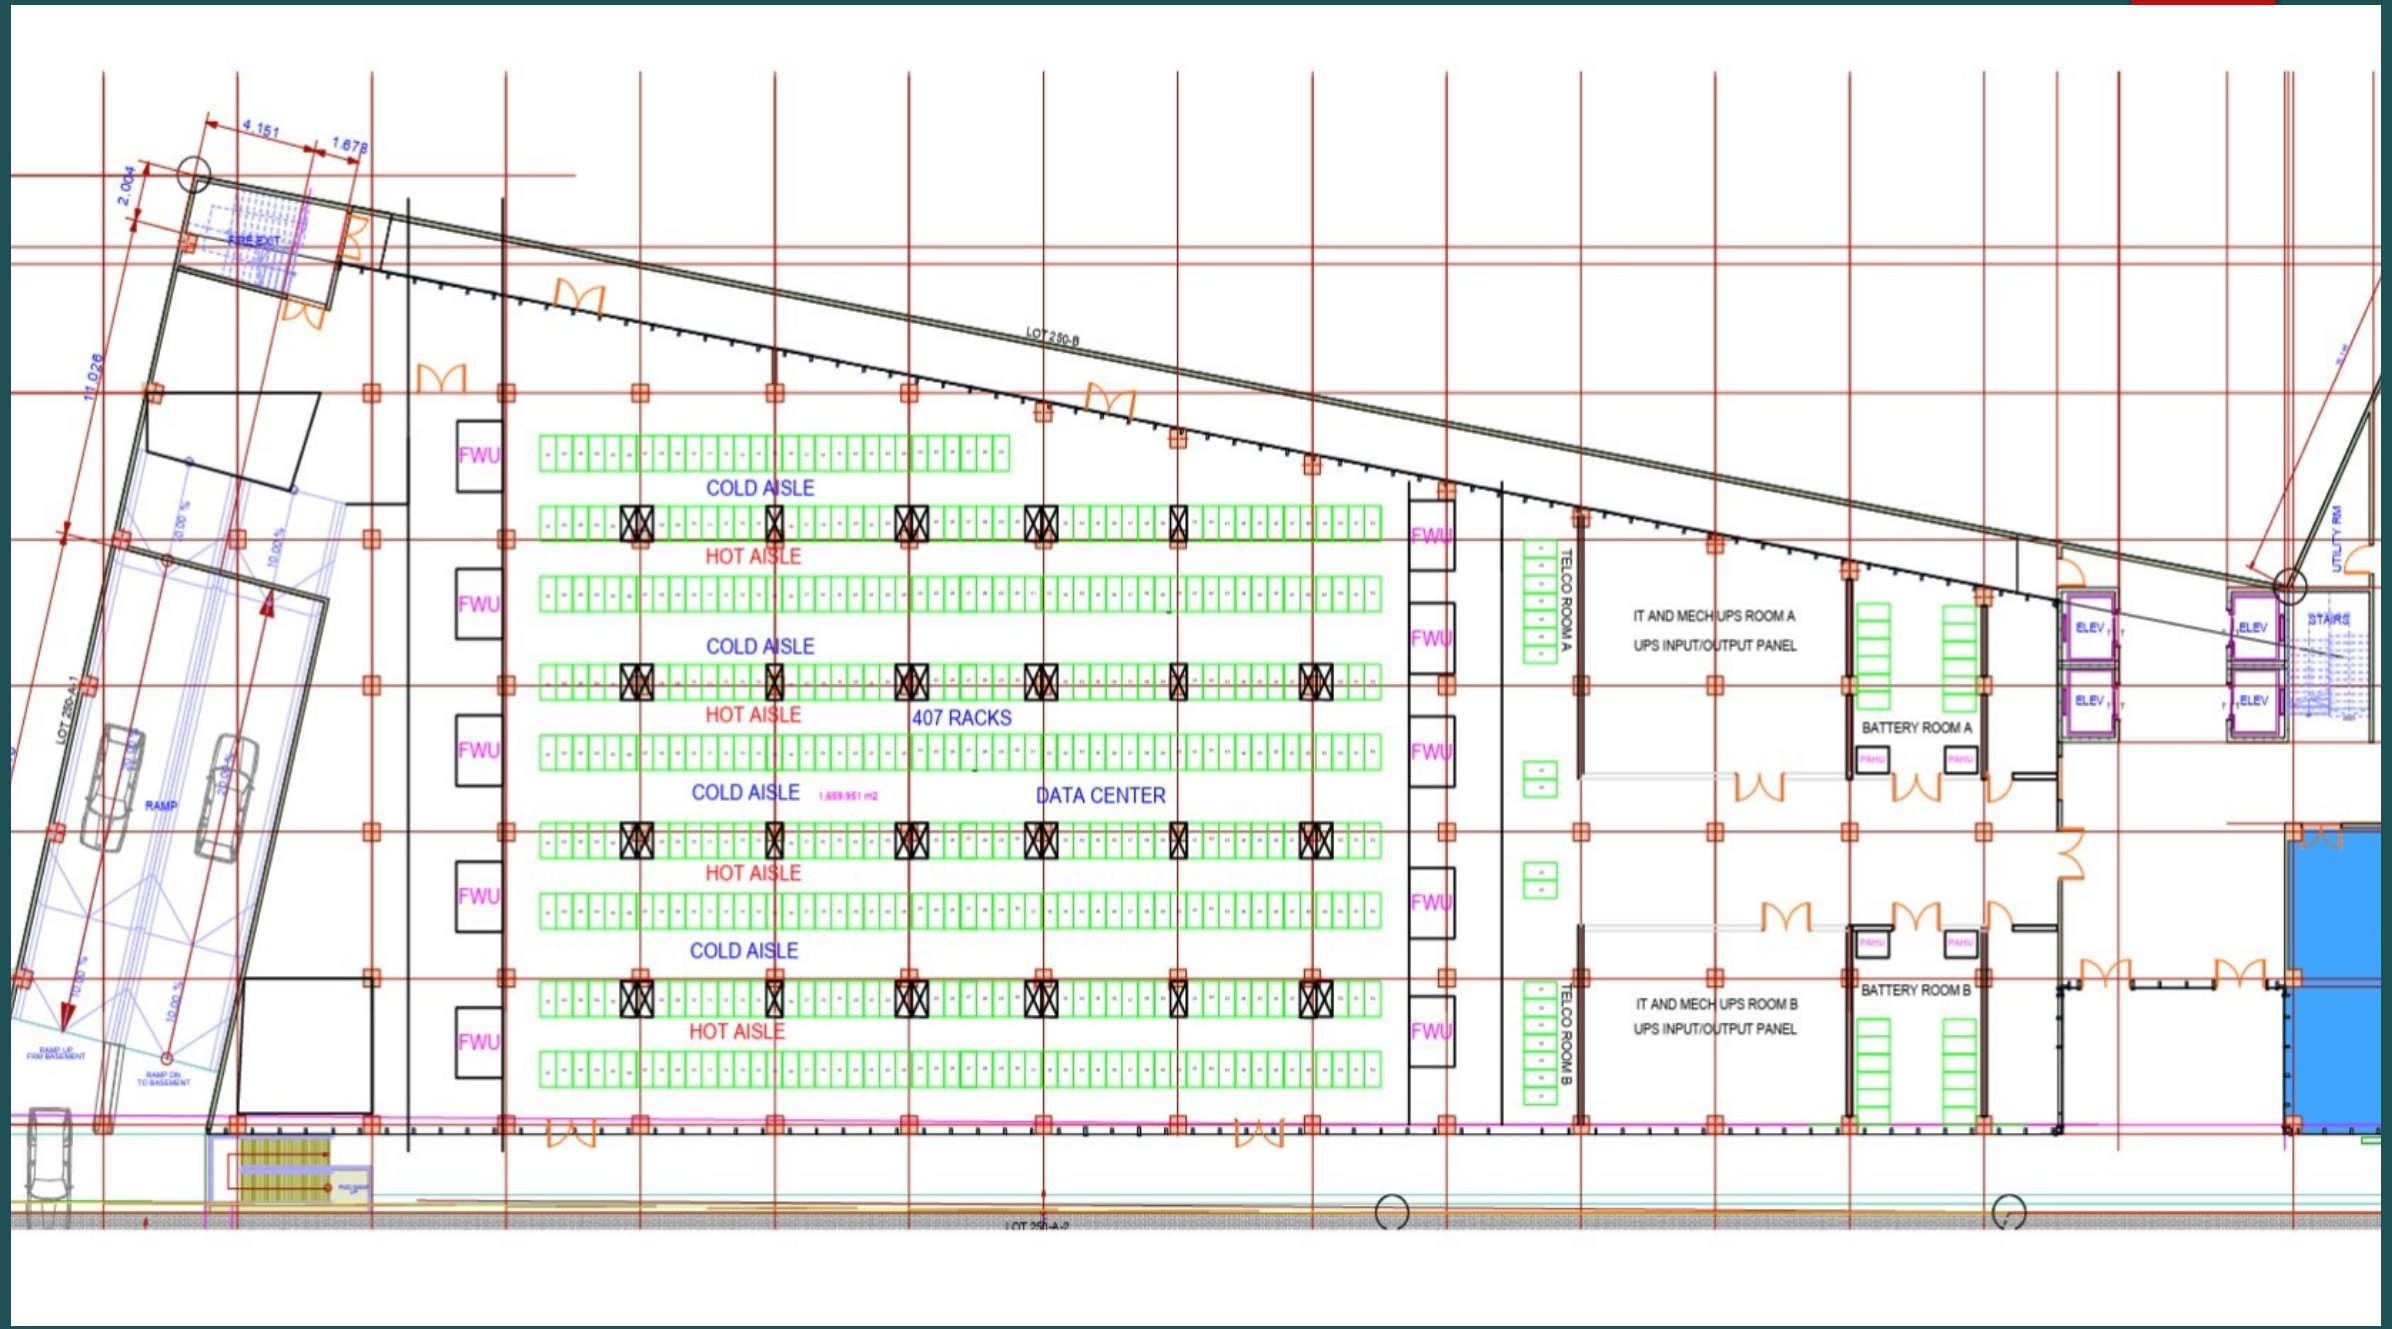
4.151
1.678
2.004
FIRE EXIT
11.028
LOT 280-B
LOT 280-A-1
RAMP
RAMP UP FROM BASEMENT
RAMP DN TO BASEMENT
FWU
COLD AISLE
HOT AISLE
407 RACKS
DATA CENTER
1,659.951 m2
TELCO ROOM A
TELCO ROOM B
IT AND MECH UPS ROOM A
UPS INPUT/OUTPUT PANEL
BATTERY ROOM A
IT AND MECH UPS ROOM B
UPS INPUT/OUTPUT PANEL
BATTERY ROOM B
ELEV
STAIRS
UTILITY RM

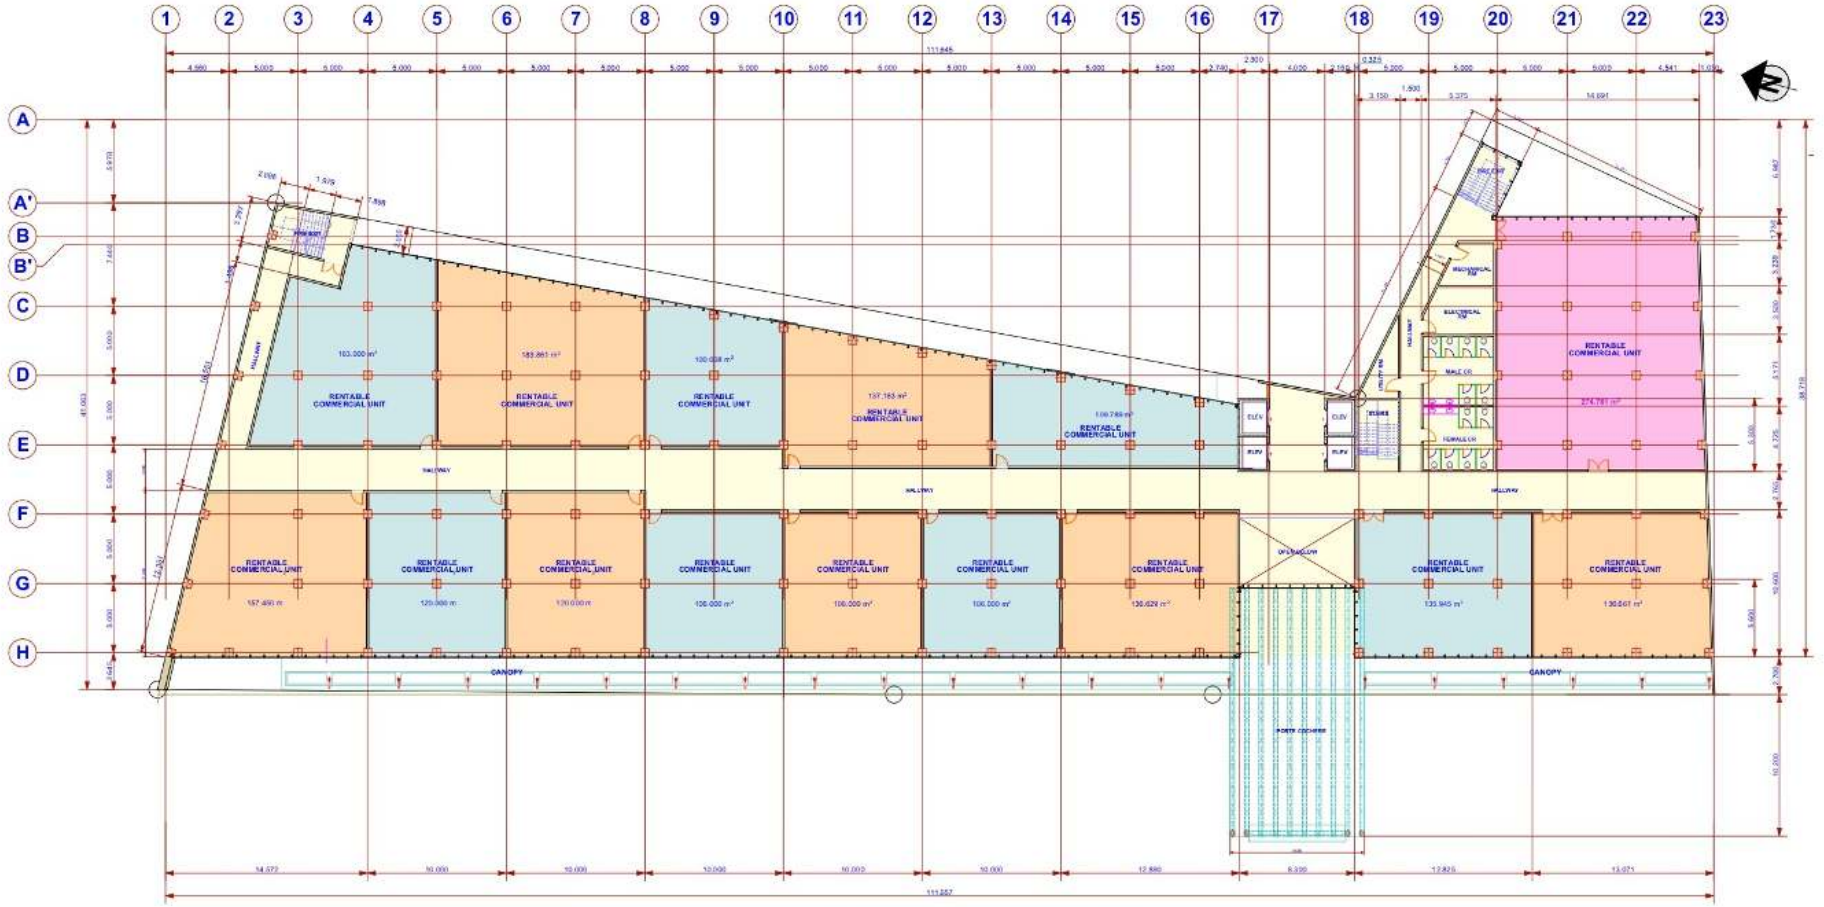


SECOND FLOOR PLAN

FLOOR AREA = 2,777.502 m²

SCALE 1:350

RECIPIENT	APPROVED BY:	EPC CONTRACTOR :	DEVELOPER	DESIGNED : EBJ	ARCHITECT :	ENGINEER :	PROJECT TITLE :	SHEET CONTENTS :	SHEET NO.
	HON. EMERSON L. LUEGO MUNICIPAL MAYOR DATE APPROVED : LOCATION : MUNICIPAL HALL BUILDING BRGY. CUAMBOG, MDO	B+B CONSTRUCTION AND GENERAL SERVICES CO., INC. ADDRESS: 2/F SOSIA BLDG. DEN. LUNA ST. COR. RUIZ NAVAL ST. BRGY. TAYHI, TABACO CITY, PROVINCE OF ALBAY 4511, PHILIPPINES	VISAHI REALTY ADDRESS: 2F VISAHI BLDG. DEN LUNA ST. COR. RUIZ NAVAL ST. BRGY. TAYHI, TABACO CITY, PROVINCE OF ALBAY 4511, PHILIPPINES	CHECKED : B+B CADD BY : EBJ DATE : DEC 28 2025	ARCH. ELMER S. BANDOL, JR., UAP PRC NO. 17228 VALID UNTIL 11-16-2027 PTR NO. 3361608 DATE ISSUED 1-2-2025 ISSUED AT QUEZON CITY IAPOA NO. 0011600 60832 082525 DATE ISSUED 8-25-2025	ANDRES B. BAWA, PEE, PME REG. NO. : TIN NO. : PTR NO. : DATE :	PROPOSED MDDO DATA CENTER AND MABINI BUSINESS CENTER BUILDING POWERED BY GREEN ENERGY LOCATION : MUNICIPAL HALL BUILDING BRGY. CUAMBOG, MDO	AS SHOWN	A -3

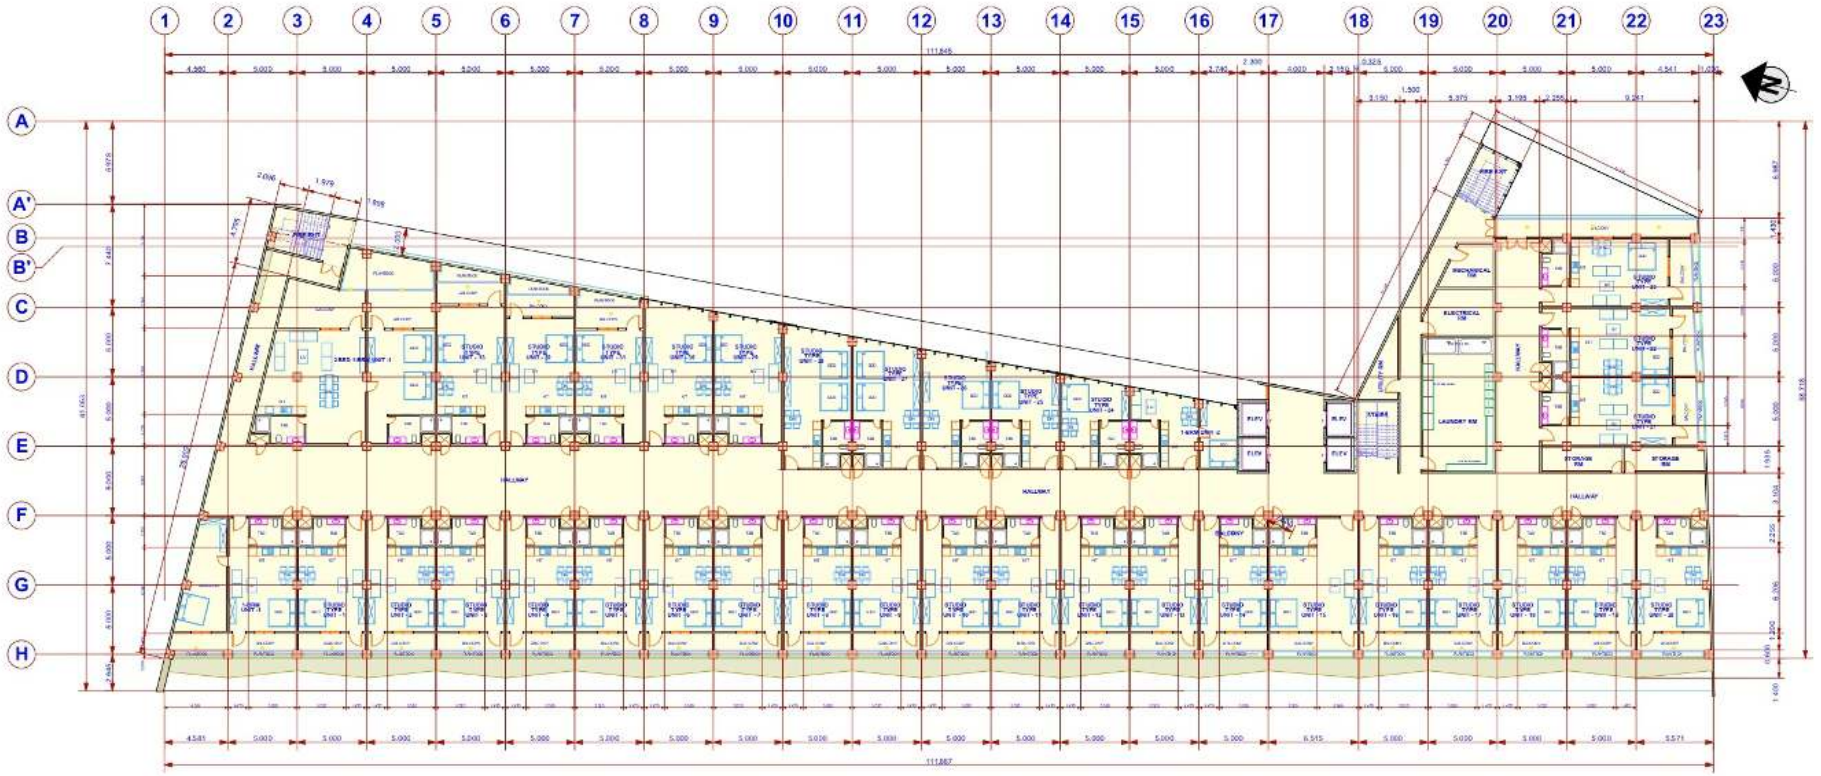


THIRD FLOOR PLAN

FLOOR AREA = 2,777.502 m²

SCALE 1:350

RECIPIENT	APPROVED BY:	EPC CONTRACTOR :	DEVELOPER	DESIGNED : EBJ	ARCHITECT :	ENGINEER :	PROJECT TITLE :	SHEET CONTENTS :	SHEET NO.
	HON. EMERSON L. LUEGO MUNICIPAL MAYOR DATE APPROVED : LOCATION : MUNICIPAL HALL BUILDING BRGY. CUAMBOG, MDO	B+B CONSTRUCTION AND GENERAL SERVICES CO., INC. ADDRESS: 214 SUSAN BLDG. CRM. LUNA ST. COR. RUIZ NAVAL ST., BRGY. TAYHI, TABACO CITY, PROVINCE OF ALBAY 4511, PHILIPPINES	VISARI REALTY ADDRESS: 2F VISARI BLDG. GEN. LUNA ST. COR. RUIZ NAVAL ST., BRGY. TAYHI, TABACO CITY, PROVINCE OF ALBAY 4511, PHILIPPINES	CHECKED : B+B CADD BY : EBJ DATE : DEC. 28, 2025	ARCH. ELMER S. BANDOL, JR., UAP PRC NO. 17228 VALID UNTIL 11-16-2027 PTR NO. 3261608 DATE ISSUED 1-01-2025 ISSUED AT QUEZON CITY IAPOA NO. 0011600 00032 002525 DATE ISSUED 5-25-2025	ANDRES B. BAWA, PEE, PME REG. NO. : TIN NO. : PTR NO. : DATE :	PROPOSED MODO DATA CENTER AND MABINI BUSINESS CENTER BUILDING POWERED BY GREEN ENERGY LOCATION : MUNICIPAL HALL BUILDING BRGY. CUAMBOG, MDO	AS SHOWN	A -4

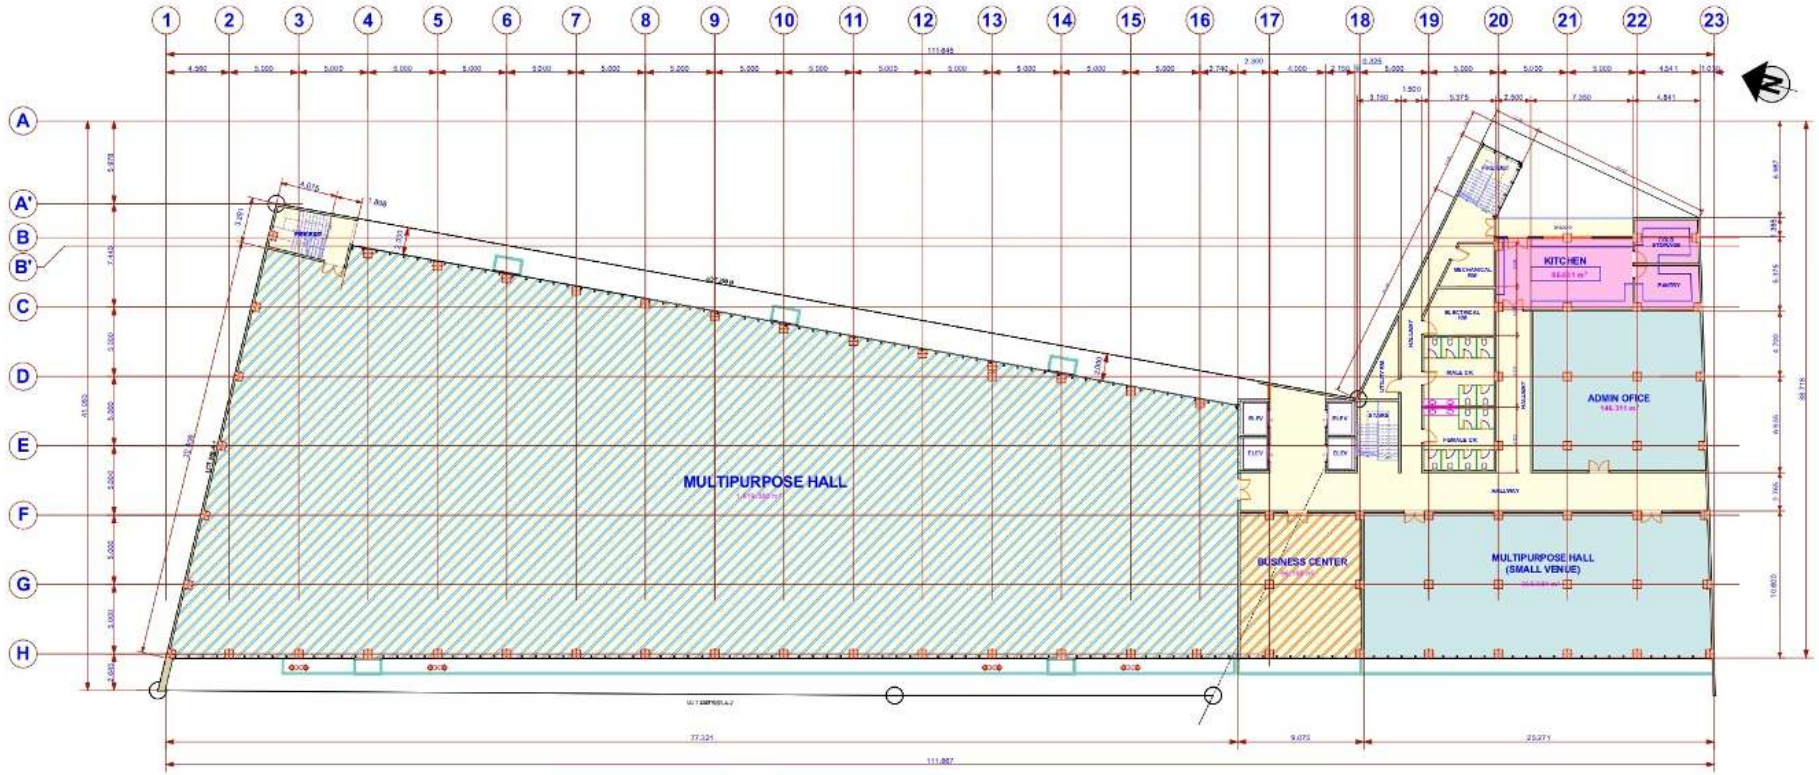


FOURTH FLOOR PLAN

FLOOR AREA = 2,777.502 m²

SCALE 1:350

RECEPIENT	APPROVED BY:	EPC CONTRACTOR :	DEVELOPER	DESIGNED : EBJ	ARCHITECT :	ENGINEER :	PROJECT TITLE :	SHEET CONTENTS :	SHEET NO.
	HON. EMERSON L. LUEGO MUNICIPAL MAYOR DATE APPROVED : LOCATION : MUNICIPAL HALL BUILDING BRGY. CUAMBOG, MDO	B+B CONSTRUCTION AND GENERAL SERVICES CO., INC. ADDRESS: 2/F SISON BLDG. DEN. LUNA ST. CON. RUIVIAN ST. BRGY. 19 (POB. TABACO CITY PROVINCE OF ALBAY 4511, PHILIPPINES	ADDRESS: 2F MIRRALDO-GEN LUNA ST. CON. RUIVIAN ST. BRGY. 19 (POB. TABACO CITY, PROVINCE OF ALBAY 4511, PHILIPPINES	CHECKED : B+B CADD BY : EBJ DATE : DEC 28 2025	ARCH. ELMER S. BANDOL, JR., UAP PRC NO. 17228 VALID UNTIL 11-16-2027 PTR NO. 3261038 DATE ISSUED 1-6-2025 ISSUED AT DARAGA CITY IAPOA NO. 0011690 00832 062525 DATE ISSUED 6-25-2025	ANDRES B. BAWA, PEE, PME REG. NO. : TIN NO. : PTR NO. : DATE :	PROPOSED MDDO DATA CENTER AND MABINI BUSINESS CENTER BUILDING POWERED BY GREEN ENERGY LOCATION : MUNICIPAL HALL BUILDING BRGY. CUAMBOG, MDO	AS SHOWN	A -5

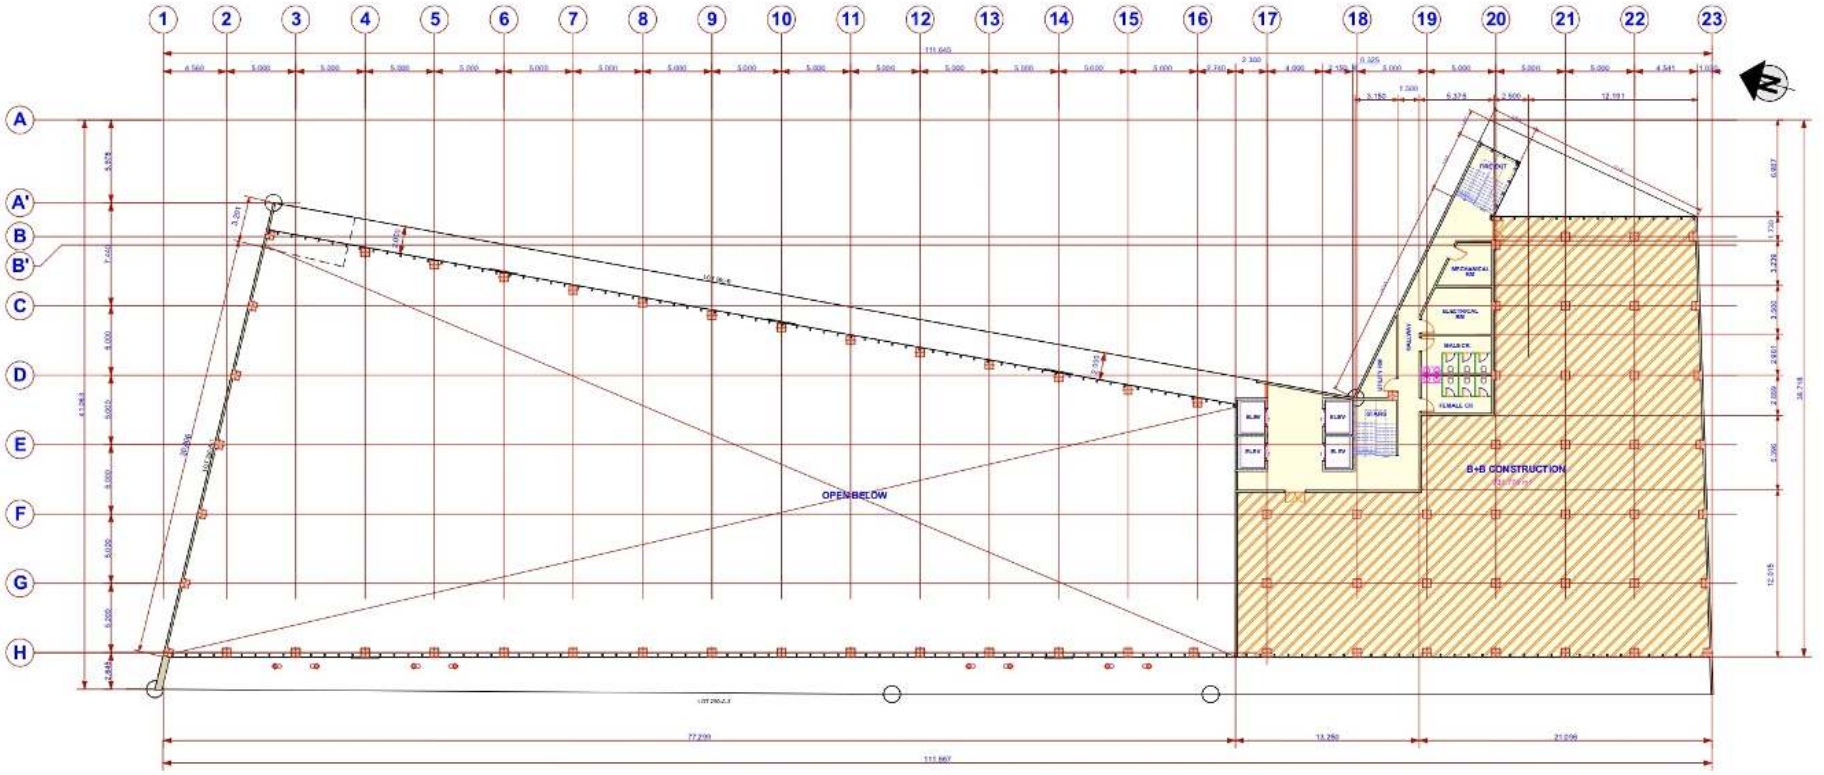


FIFTH FLOOR PLAN

FLOOR AREA = 940.272 m²

SCALE 1:350

RECIPIENT	APPROVED BY:	EPC CONTRACTOR :	DEVELOPER	DESIGNED : EBJ	ARCHITECT :	ENGINEER :	PROJECT TITLE :	SHEET CONTENTS :	SHEET NO.
	HON. EMERSON L. LUEGO MUNICIPAL MAYOR DATE APPROVED :	B+B CONSTRUCTION AND GENERAL SERVICES CO., INC.	VISAHI REALTY	CHECKED : B+B CADD BY : EBJ DATE : DEC 28 2025	ARCH. ELMER S. BANDOL, JR., UAP PRC NO. 17229 VALID UNTIL 11-18-2027 PTR NO. 3261608 DATE ISSUED 1-6-2025 ISSUED AT QUEZON CITY IAPOA NO. 0011000 00032 062525 DATE ISSUED 8-25-2025	ANDRES B. BAWA, PEE, PME REG. NO. : TIN NO. : PTR NO. : DATE :	PROPOSED MODO DATA CENTER AND MABINI BUSINESS CENTER BUILDING POWERED BY GREEN ENERGY LOCATION : MUNICIPAL HALL BUILDING BRGY. CUAMBOG, MDO	AS SHOWN	A -6

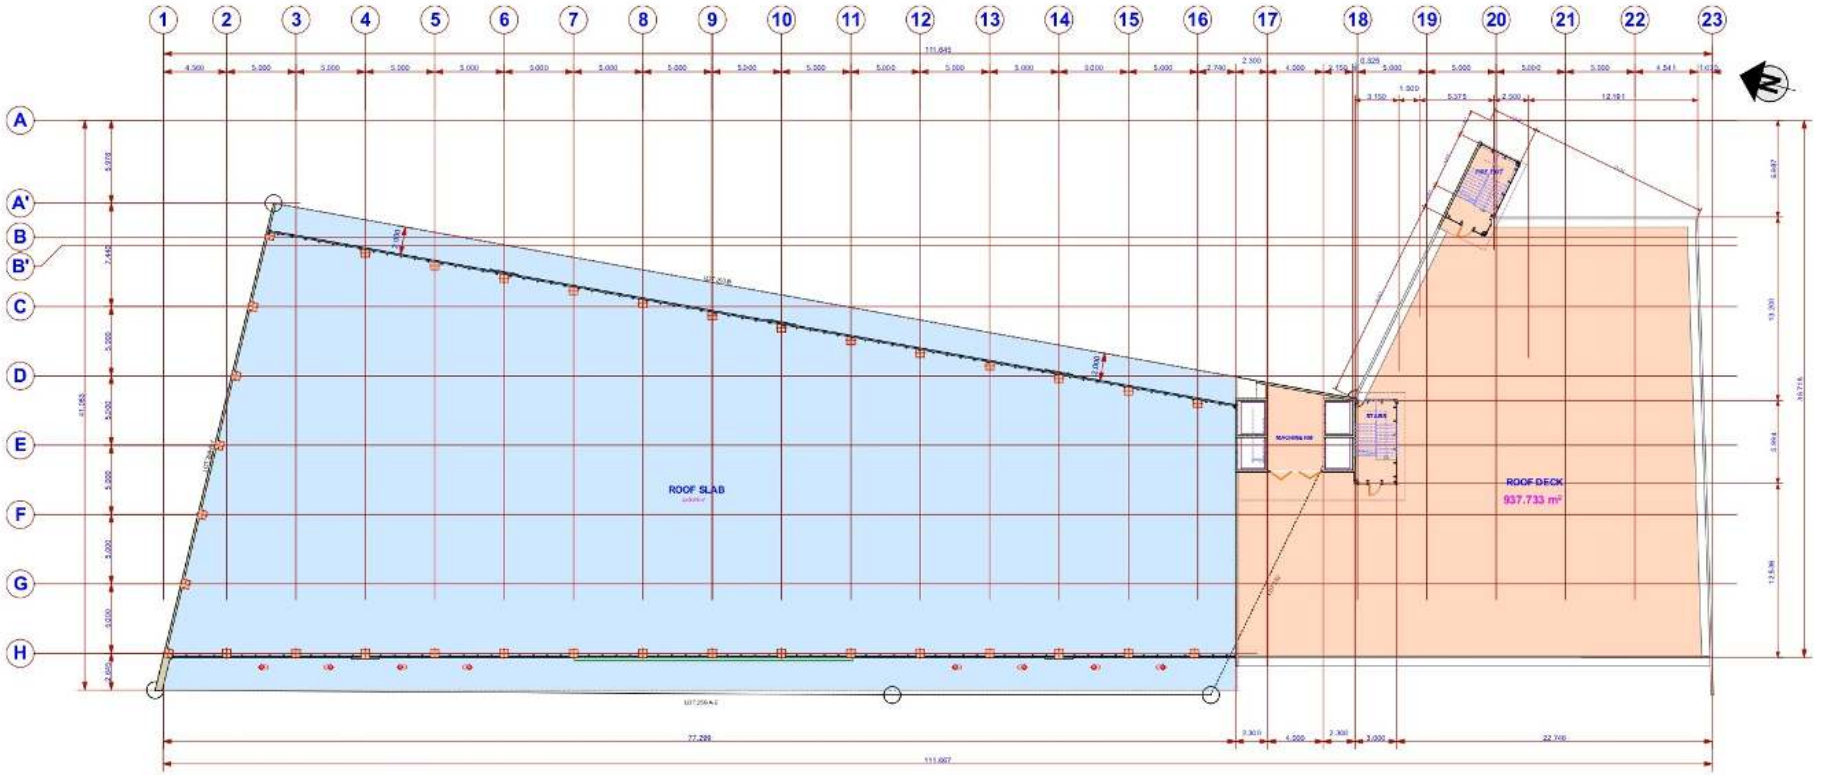


ROOF DECK PLAN

FLOOR AREA = 937.733 m²

SCALE 1:350

RECEIPIENT	APPROVED BY:	EPC CONTRACTOR :	DEVELOPER	DESIGNED : EBJ	ARCHITECT :	ENGINEER :	PROJECT TITLE :	SHEET CONTENTS :	SHEET NO.
	HON. EMERSON L. LUEGO MUNICIPAL MAYOR DATE APPROVED : LOCATION : MUNICIPAL HALL BUILDING BRGY. CUAMBOG MDO	B+B CONSTRUCTION AND GENERAL SERVICES CO., INC. ADDRESS : 2F MBH BLDG. GEN. LUNA ST. COR. RIZAL AVE. BRGY. 7 TABACO CITY, PROVINCE OF ALBAY 4511, PHILIPPINES	VISAL REALTY ADDRESS : 2F MBH BLDG. GEN. LUNA ST. COR. RIZAL AVE. BRGY. 7 TABACO CITY, PROVINCE OF ALBAY 4511, PHILIPPINES	CHECKED : B+B CADD BY : EBJ DATE : DEC. 28, 2025	ARCH. ELMER S. BANDOL, JR., UAP PRC NO. 17228 VALID UNTIL 11-16-2027 PTR NO. 3261608 DATE ISSUED 1-01-2025 ISSUED AT QUEZON CITY IAPOA NO. 0011600 60632 062525 DATE ISSUED 6-25-2025	ANDRES B. BAWA, PEE, PME REG. NO. : TIN NO. : PTR NO. : DATE :	PROPOSED MODO DATA CENTER AND MABINI BUSINESS CENTER BUILDING POWERED BY GREEN ENERGY LOCATION : MUNICIPAL HALL BUILDING BRGY. CUAMBOG, MDO	AS SHOWN	A -7

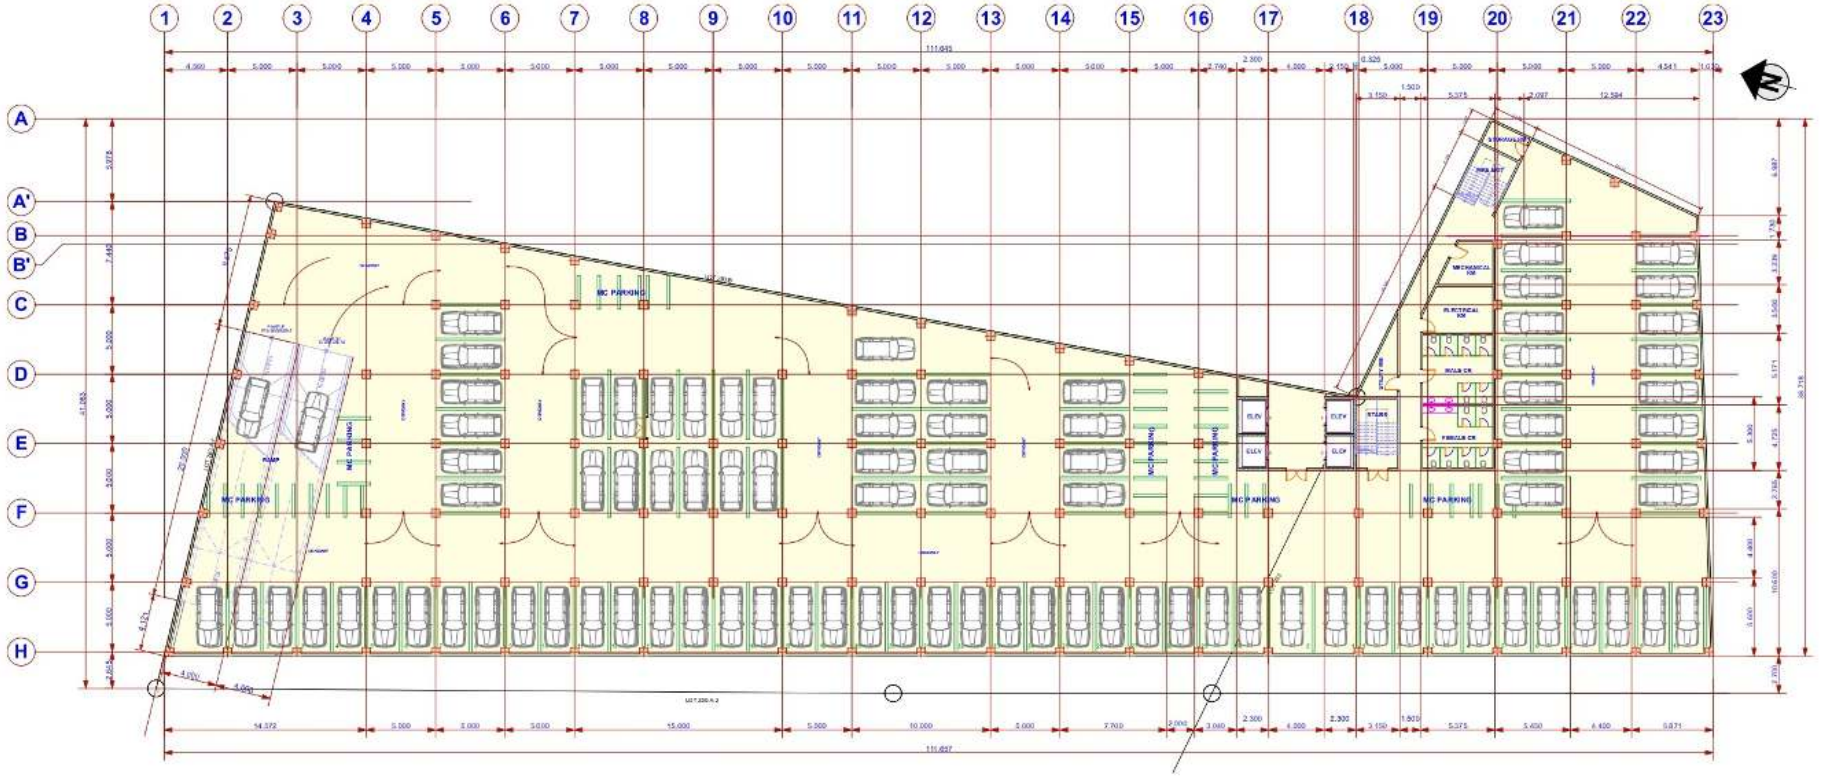


BASEMENT FLOOR PLAN

FLOOR AREA = 2,957.762 m²

SCALE 1:350


RECEPIENT	APPROVED BY:	EPC CONTRACTOR :	DEVELOPER	DESIGNED : EBJ	ARCHITECT :	ENGINEER :	PROJECT TITLE :	SHEET CONTENTS :	SHEET NO.
	HON. EMERSON L. LUEGO MUNICIPAL MAYOR DATE APPROVED : LOCATION : MUNICIPAL HALL BUILDING BRGY. CUAMBOG, MDO	B+B CONSTRUCTION AND GENERAL SERVICES CO., INC. ADDRESS: 214 NISMA BLDG. CPDM. LUBAS ST. COR. RUIZ HAYAG ST. BRGY. TAWAG CITY, PROVINCE OF ALBAY 4511, PHILIPPINES	VISABI REALTY ADDRESS: 2F MSM BLDG. GEN LUNA ST. COR. RUIZ HAYAG ST. BRGY. TAYHI TABACO CITY, PROVINCE OF ALBAY 4511, PHILIPPINES	CHECKED : B+B CADD BY : EBJ DATE : DEC. 28, 2025	ARCH. ELMER S. BANDOL, JR., UAP PRC NO. 17228 VALID UNTIL 11-18-2027 PTR NO. 3261608 DATE ISSUED 1-01-2025 ISSUED AT QUEZON CITY IAPOA NO. 0011600 60632 062525 DATE ISSUED 6-25-2025	ANDRES B. BAWA, PEE, PME REG. NO. : TIN NO. : PTR NO. : DATE :	PROPOSED MODO DATA CENTER AND MABINI BUSINESS CENTER BUILDING POWERED BY GREEN ENERGY LOCATION : MUNICIPAL HALL BUILDING BRGY. CUAMBOG, MDO	AS SHOWN	A - 8

PLAN 1:350

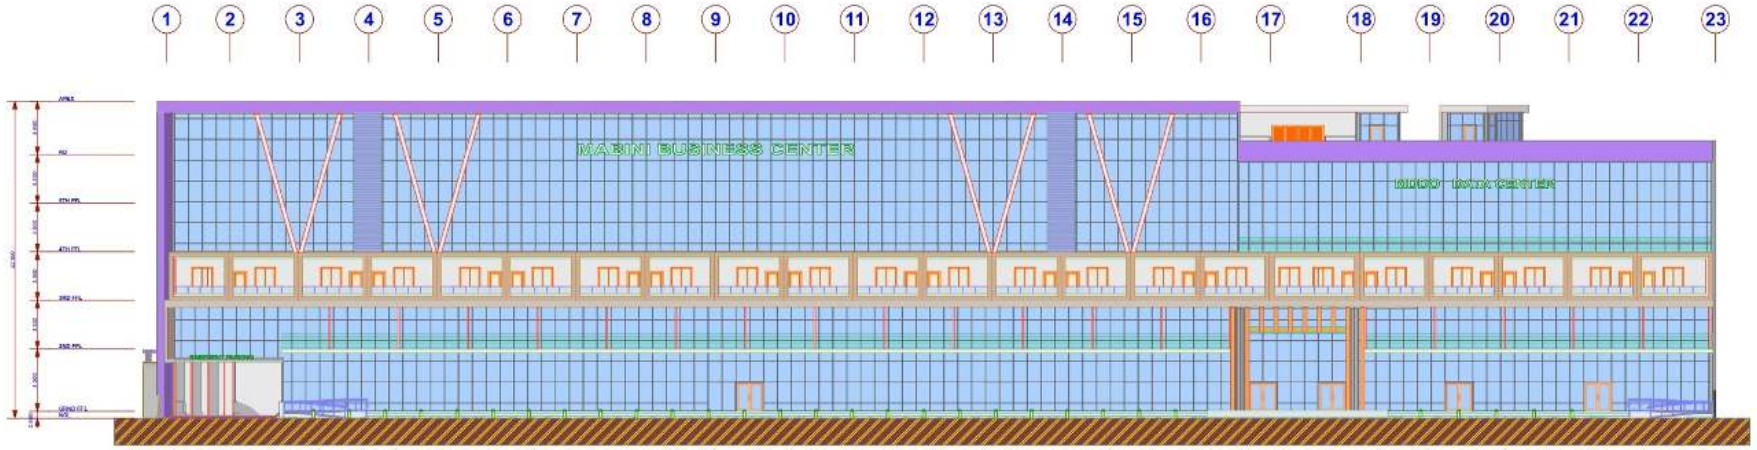

FRONT ELEVATION


SCALE 1:350

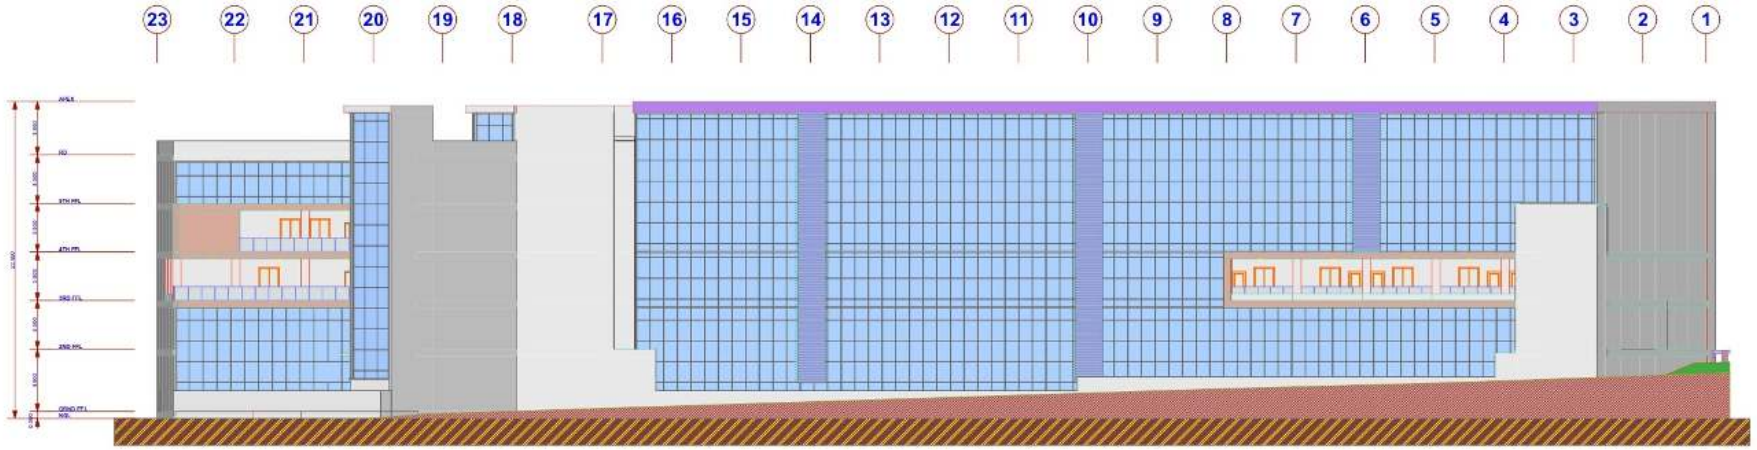

REAR ELEVATION


SCALE 1:350

RECIPIENT	APPROVED BY:	EPC CONTRACTOR :	DEVELOPER	DESIGNED : EBJ	ARCHITECT :	ENGINEER :	PROJECT TITLE :	SHEET CONTENTS :	SHEET NO.
	HON. EMERSON L. LUEGO MUNICIPAL MAYOR DATE APPROVED : LOCATION : MUNICIPAL HALL BUILDING BRGY. CUAMBOG, MDO	B+B CONSTRUCTION AND GENERAL SERVICES CO., INC. ADDRESS: 2/F MSM BLDG. CON. RUIVIVAR ST. BRGY. TAYHI TABACO CITY, PROVINCE OF ALBAY 4511, PHILIPPINES	VISARI REALTY ADDRESS: 2F MSM BLDG. GEN. LUNA ST. COR. RUIVIVAR ST. BRGY. TAYHI TABACO CITY, PROVINCE OF ALBAY 4511, PHILIPPINES	CHECKED : B+B CADD BY : EBJ DATE : DEC. 28, 2025	ARCH. ELMER S. BANDOL, JR., UAP PRC NO. 17228 VALID UNTIL 11-16-2027 PTR NO. 3261608 DATE ISSUED 1-01-2025 ISSUED AT QUEZON CITY IAPOA NO. 0011600 00032 062525 DATE ISSUED 6-25-2025	ANDRES B. BAWA, PEE, PME REG. NO. : TIN NO. : PTR NO. : DATE :	PROPOSED MODO DATA CENTER AND MABINI BUSINESS CENTER BUILDING POWERED BY GREEN ENERGY LOCATION : MUNICIPAL HALL BUILDING BRGY. CUAMBOG, MDO	AS SHOWN	A - 9

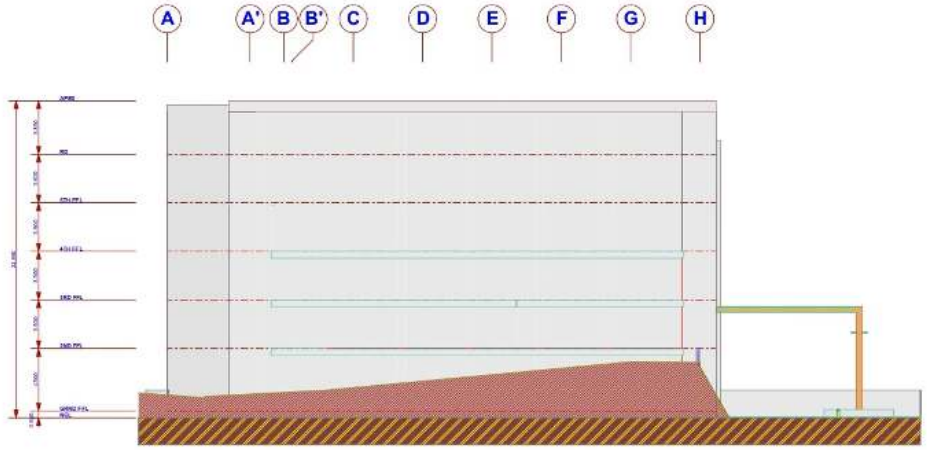

LEFT SIDE ELEVATION


SCALE 1:350

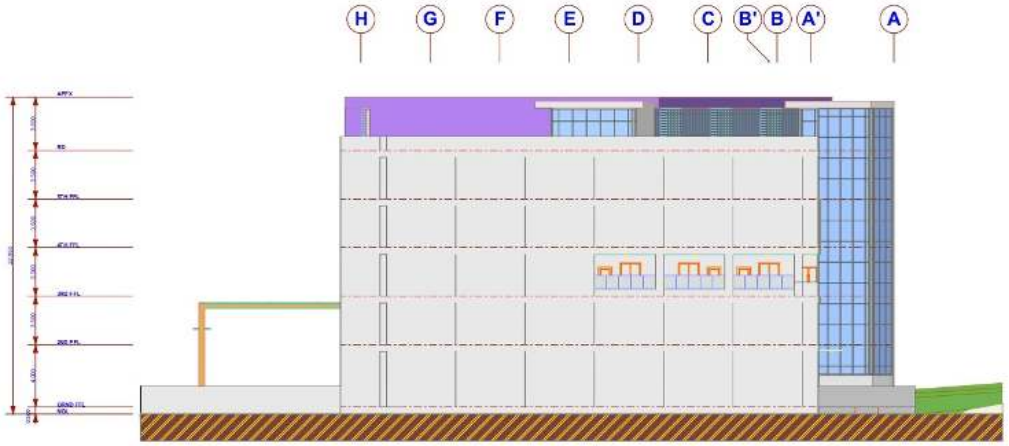

RIGHT SIDE ELEVATION


SCALE 1:350

RECIPIENT	APPROVED BY:	EPC CONTRACTOR :	DEVELOPER	DESIGNED : EBJ	ARCHITECT :	ENGINEER :	PROJECT TITLE :	SHEET CONTENTS :	SHEET NO.
	HON. EMERSON L. LUEGO MUNICIPAL MAYOR DATE APPROVED : LOCATION : MUNICIPAL HALL BUILDING BRGY. CUAMBOG, MDO	B+B CONSTRUCTION AND GENERAL SERVICES CO., INC. ADDRESS: 214 SAMAR N. DOC. DEPM. LLANA ST. COR. RUAYMAN ST., BRGY. 7, TABACO CITY, PROVINCE OF ALBAY 4511, PHILIPPINES	VISAL REALTY ADDRESS: 2F MSR BLDG. GEN. LUNA ST. COR. RUAYMAN ST. BRGY. 7, TABACO CITY, PROVINCE OF ALBAY 4511, PHILIPPINES	CHECKED : B+B CADD BY : EBJ DATE : DEC. 28, 2025	ARCH. ELMER S. BANDOL, JR., UAP PRC NO. 17228 VALID UNTIL 11-16-2027 PTR NO. 3261608 DATE ISSUED 1-01-2025 ISSUED AT QUEZON CITY IAPOA NO. 0011600 00032 062525 DATE ISSUED 6-25-2025	ANDRES B. BAWA, PEE, PME REG. NO. : TIN NO. : PTR NO. : DATE :	PROPOSED MODO DATA CENTER AND MABINI BUSINESS CENTER BUILDING POWERED BY GREEN ENERGY LOCATION : MUNICIPAL HALL BUILDING BRGY. CUAMBOG, MDO	AS SHOWN	A - 10

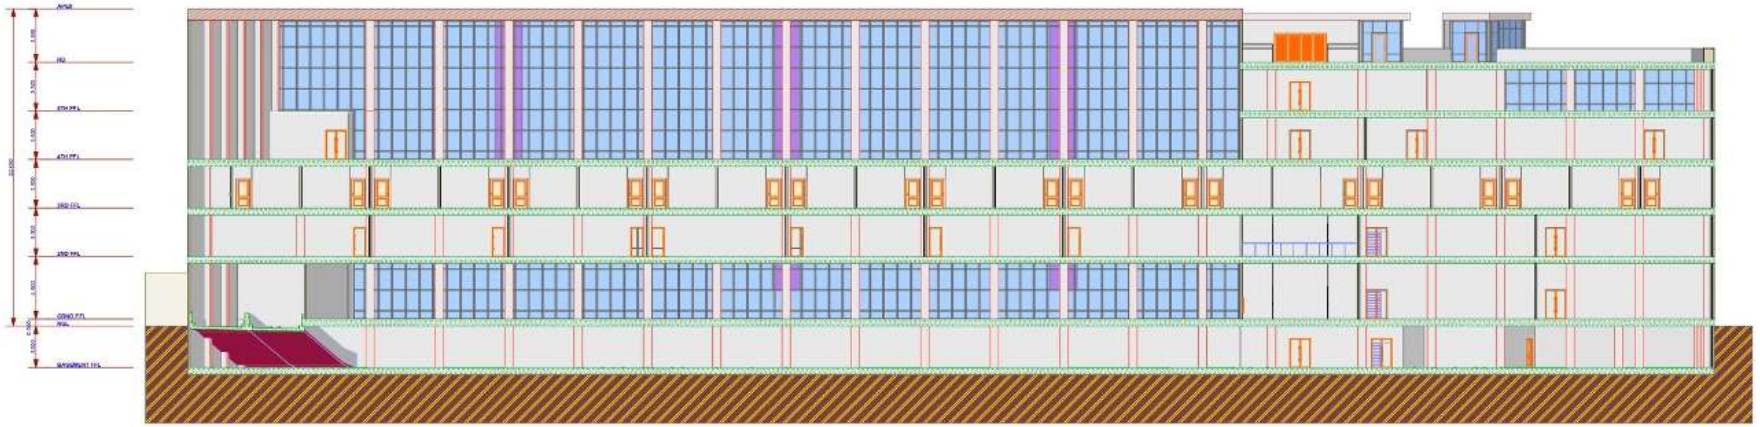

CROSS SECTION

SCALE 1:350

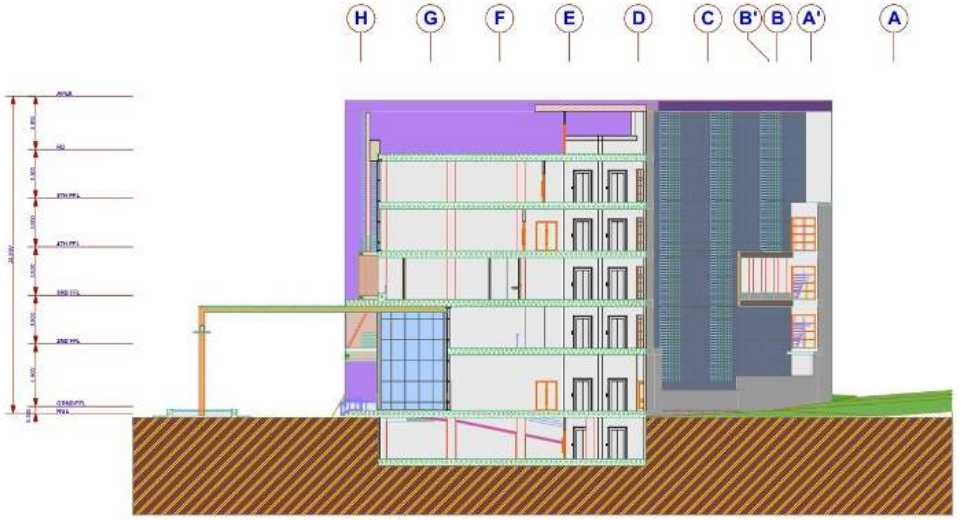

LONGITUDINAL SECTION

SCALE 1:350

RECEIPIENT	APPROVED BY:	EPC CONTRACTOR :	DEVELOPER	DESIGNED : EBJ	ARCHITECT :	ENGINEER :	PROJECT TITLE :	SHEET CONTENTS :	SHEET NO.
	HON. EMERSON L. LUEGO MUNICIPAL MAYOR DATE APPROVED : LOCATION : MUNICIPAL HALL BUILDING BRGY. CUAMBOG, MDO	B+B CONSTRUCTION AND GENERAL SERVICES CO., INC. ADDRESS: 214 SARAO BLDG. CRM. LUNA ST. COR. RIZAL AVE. BRGY. TAYHI, TABACO CITY, PROVINCE OF ALBAY 4511, PHILIPPINES	VISAL REALTY ADDRESS: 2F VISAL BLDG. GEN. LUNA ST. COR. RIZAL AVE. BRGY. TAYHI, TABACO CITY, PROVINCE OF ALBAY 4511, PHILIPPINES	CHECKED : B+B CADD BY : EBJ DATE : DEC. 28, 2025	ARCH. ELMER S. BANDOL, JR., UAP PRC NO. 17228 VALID UNTIL 11-16-2027 PTR NO. 3261608 DATE ISSUED 1-01-2025 ISSUED AT QUEZON CITY IAPOA NO. 0011600 00032 002525 DATE ISSUED 8-25-2025	ANDRES B. BAWA, PEE, PME REG. NO. : TIN NO. : PTR NO. : DATE :	PROPOSED MODO DATA CENTER AND MABINI BUSINESS CENTER BUILDING POWERED BY GREEN ENERGY LOCATION : MUNICIPAL HALL BUILDING BRGY. CUAMBOG, MDO	AS SHOWN	A - 11




SANY



SANY











SITE
PERSPECTIVE
VICINITY MAP

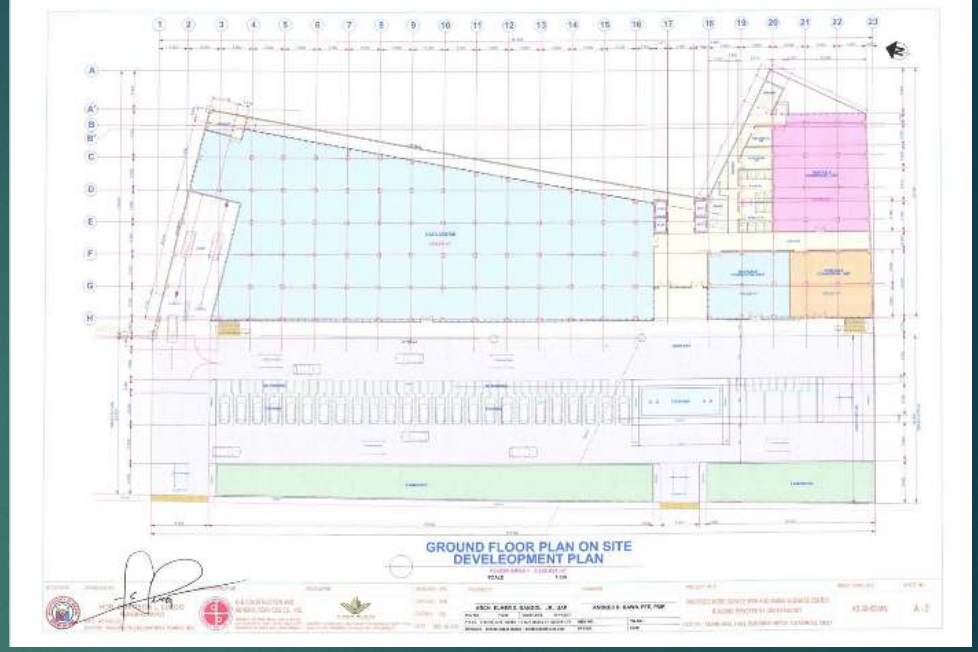

GROUND FLOOR PLAN ON SITE
DEVELEOPMENT PLAN

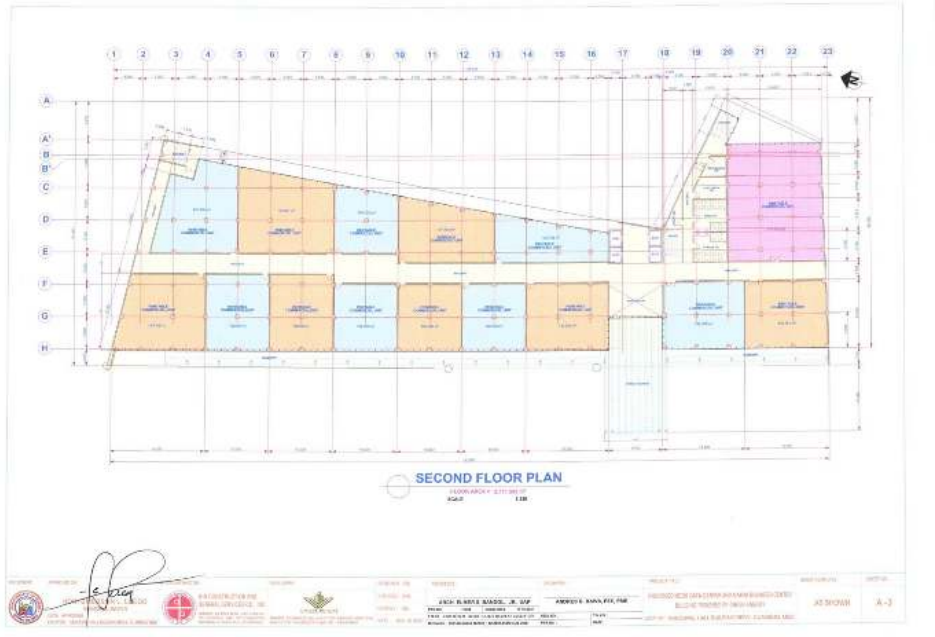

SECOND FLOOR PLAN

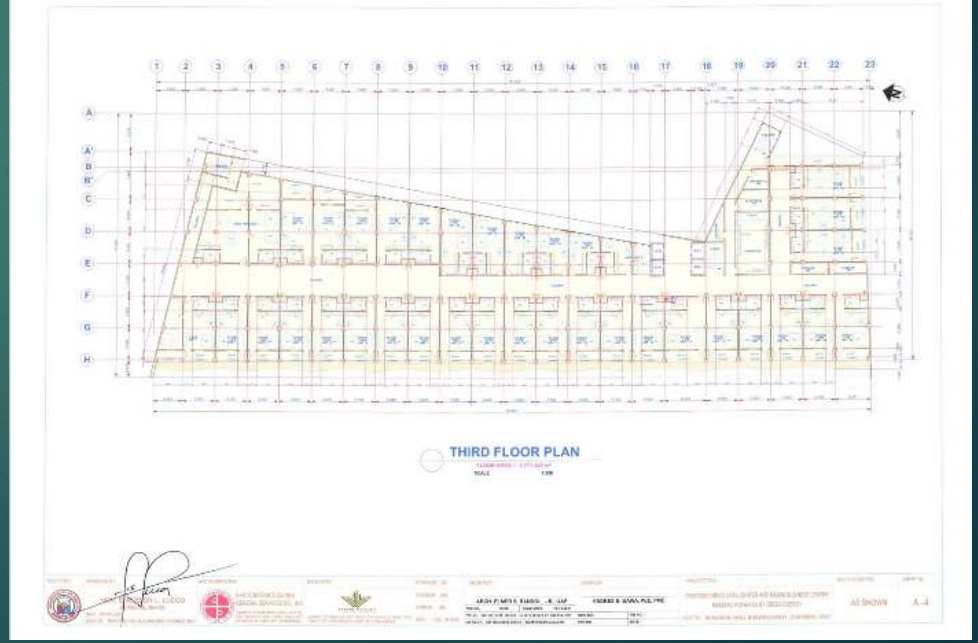

THIRD FLOOR PLAN

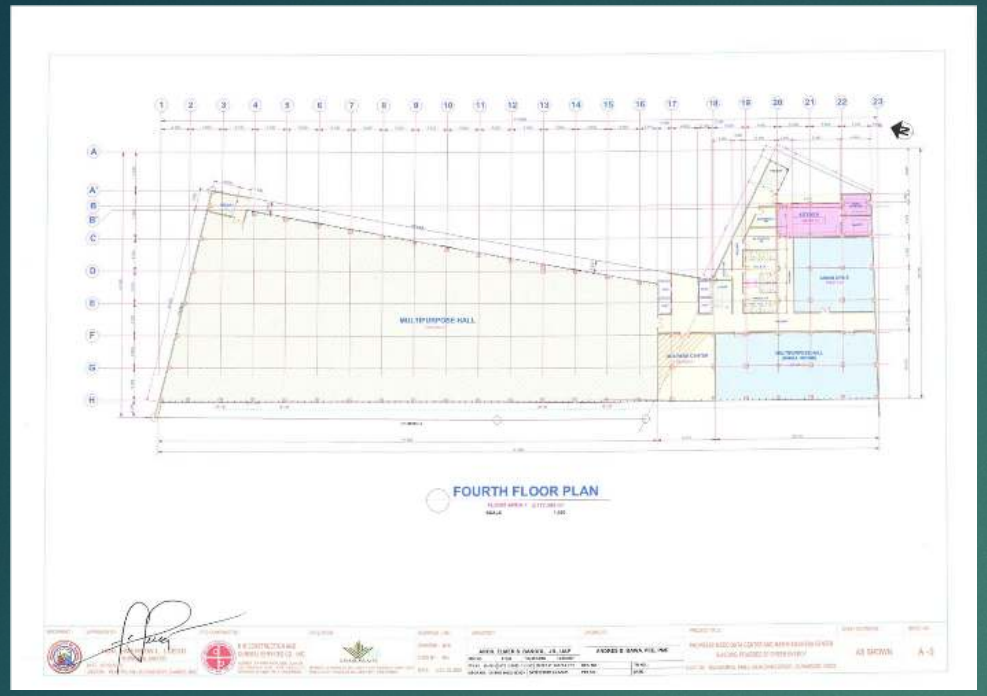

MULTIPURPOSE HALL
FOURTH FLOOR PLAN

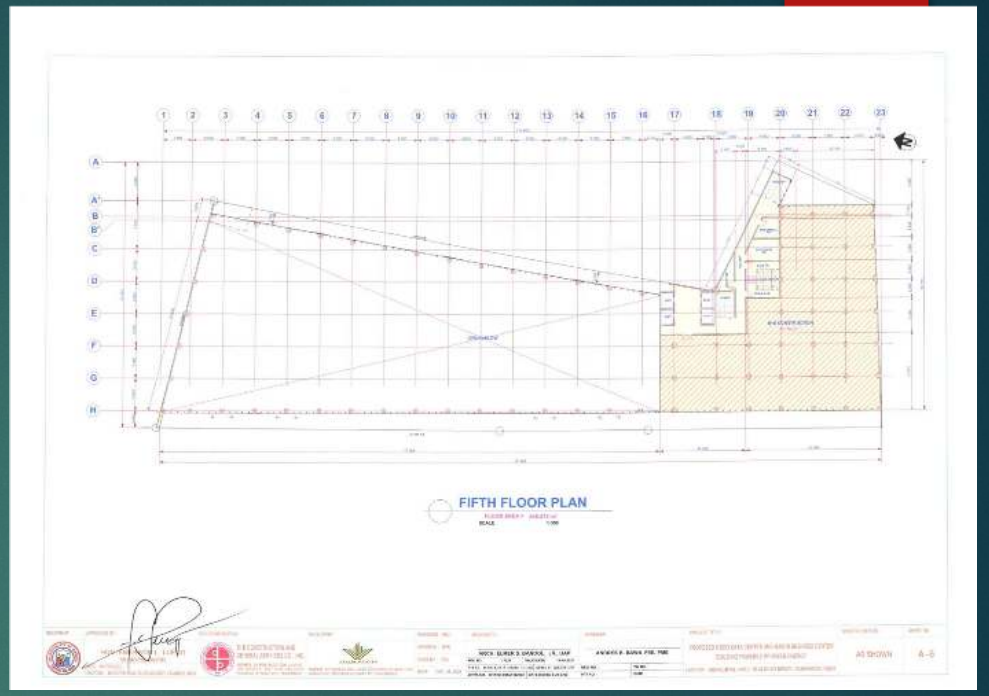
FIFTH FLOOR PLAN

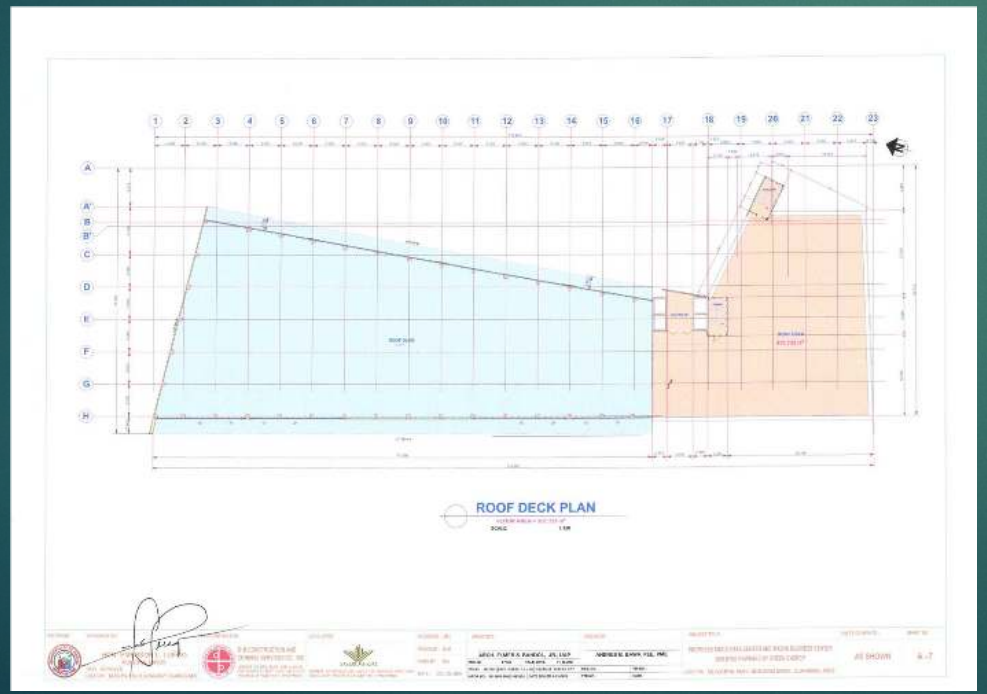
ROOF DECK PLAN

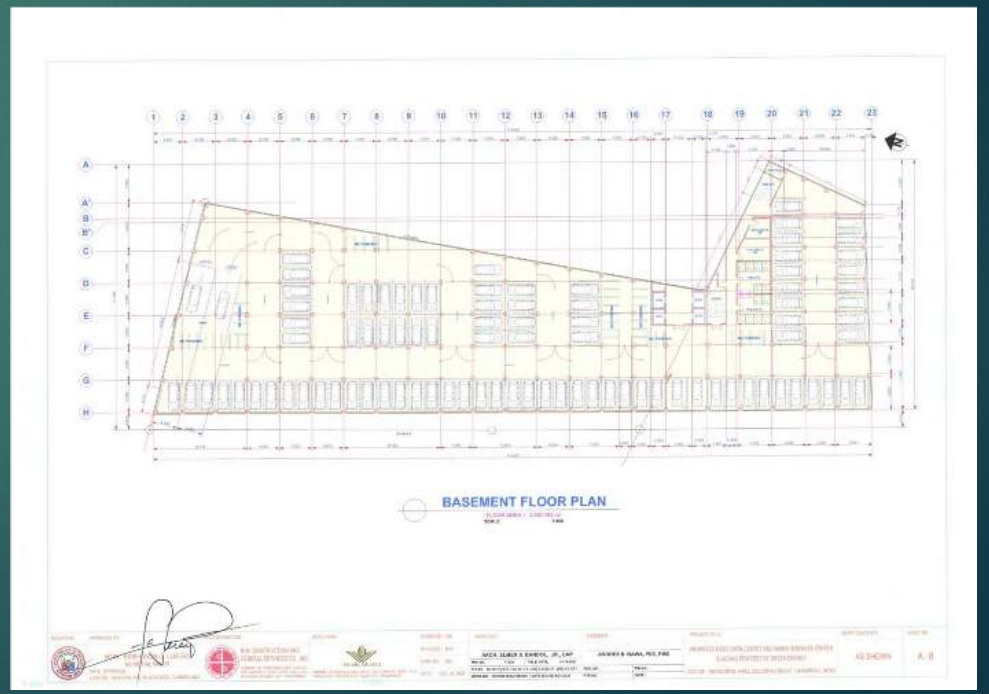
BASEMENT FLOOR PLAN

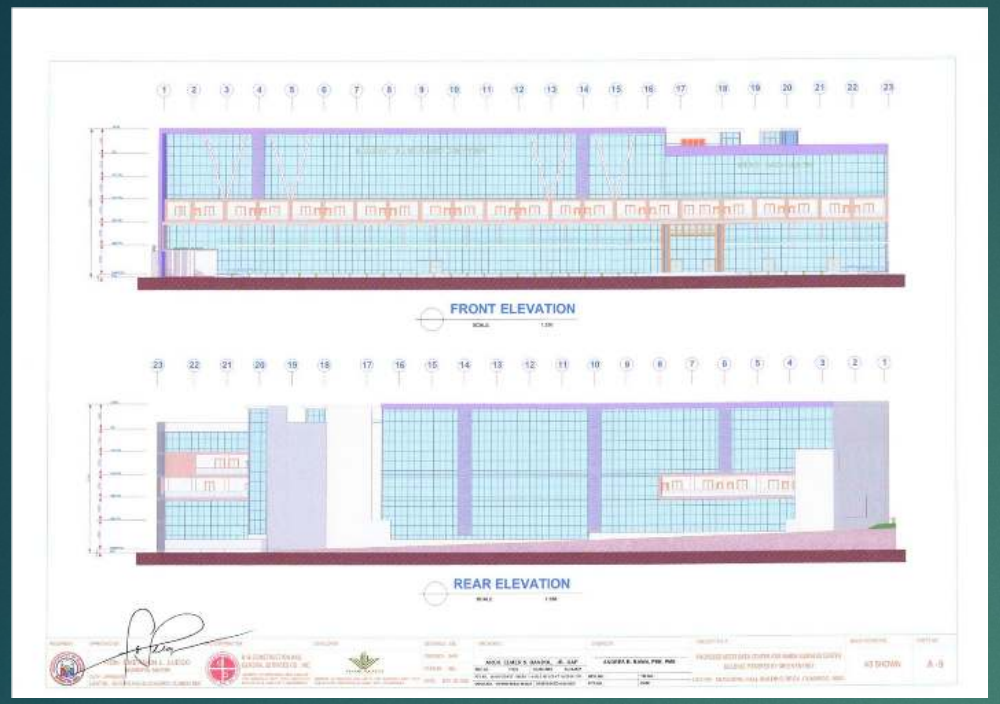
FRONT ELEVATION
REAR ELEVATION

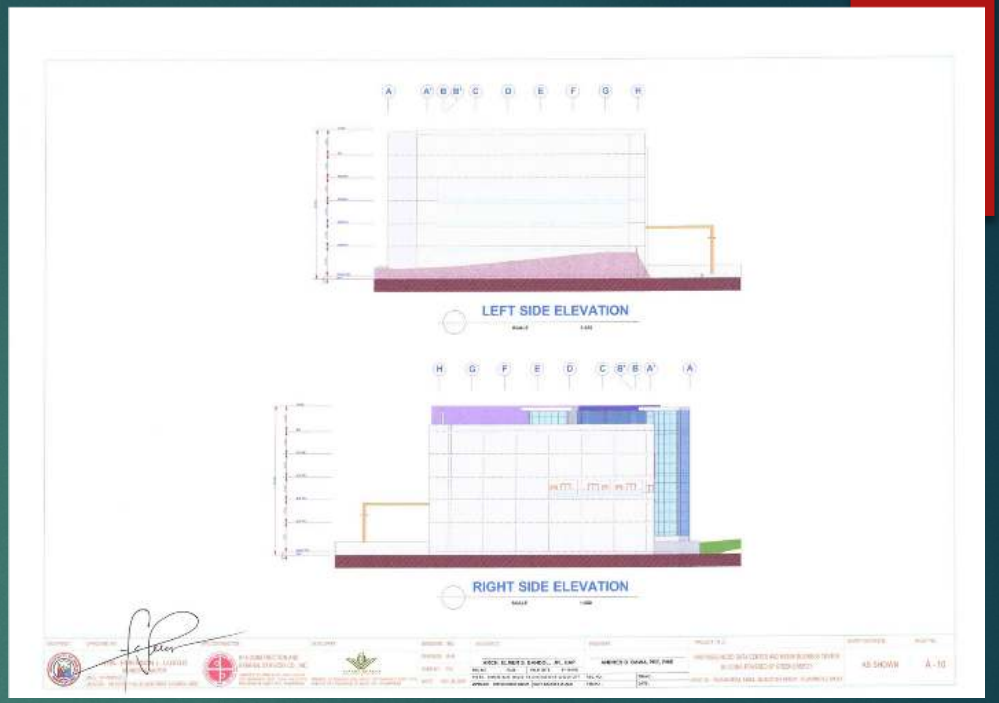
LEFT SIDE ELEVATION
RIGHT SIDE ELEVATION


CROSS SECTION
LONGITUDINAL SECTION

REPUBLIC OF THE PHILIPPINES
PAMAHALAANG LUNGSOD NG MABINI
Office of the Building Official
MUNCIPALITY OF MABINI, DAVAO DE ORO

PERMIT FOR TEMPORARY SERVICE CONNECTION

CONTROL NO. | | | | | | | | | | |

PTSC NO. 9 2 1 1 3 8 | |

BOX 1 (TO BE ACCOMPLISHED IN PRINT BY THE OWNER/APPLICANT)

OWNER/APPLICANT: LAST NAME	FIRST NAME	M.I.	TIN
PROPOSED MDDO DATA CENTER AND MABINI BUSINESS CENTER BUILDING POWERED BY GREEN ENERGY			
FOR CONSTRUCTION OWNED BY AN ENTERPRISE	FORM OF OWNERSHIP	USE OR CHARACTER OF OCCUPANCY	
ADDRESS: NO., STREET, BARANGAY,	CITY/MUNICIPALITY	ZIP CODE	TELEPHONE NO.
MABINI, DAVAO DE ORO			
LOCATION OF CONSTRUCTION: NO., STREET, BARANGAY,	CITY/MUNICIPALITY		
MABINI, DAVAO DE ORO			
PURPOSE:			
[X] FOR CONSTRUCTION [ ] FOR TESTING [ ] OTHERS (Specify)			

SUMMARY OF ELECTRICAL LOADS/CAPACITIES APPLIED FOR

TOTAL CONNECTED LOAD	TOTAL TRANSFORMER CAPACITY	TOTAL GENERATOR/UPS CAPACITY
_____ kVA	_____ kVA	_____ kVA

BOX 2 (TO BE ACCOMPLISHED IN PRINT BY THE DESIGN PROFESSIONAL)

	Address	
	PRC No.	Validity
PROFESSIONAL ELECTRICAL ENGINEER (Signed and Sealed Over Printed Name) Date: _____ DESIGN PROFESSIONAL PLANS AND SPECIFICATIONS	PTR No.	Date Issued
	Issued at	TIN

BOX 3 (TO BE ACCOMPLISHED BY THE OWNER/APPLICANT)

OWNER / APPLICANT	Address	
PROPOSED MDDO DATA CENTER AND MABINI BUSINESS CENTER BUILDING POWERED BY GREEN ENERGY (Signature Over Printed Name) Date: _____	C.T.C. No.	
	Date Issued	
	Place Issued	

BOX 4 (TO BE ACCOMPLISHED BY THE PROCESSING & EVALUATION DIVISION)

FEE PAID: _____	OFFICIAL RECEIPT NO.: _____
DATE PAID: _____	DATE ISSUED: _____

BOX 5 (TO BE ACCOMPLISHED BY THE BUILDING OFFICIAL)

ACTION TAKEN:

Permit is hereby issued/granted to **PROPOSED MDDO DATA CENTER AND MABINI BUSINESS CENTER BUILDING POWERED BY GREEN ENERGY** with postal address at _____ to connect the electrical installation with the authorized load and purpose specified therewith pursuant to pertinent provision of the latest Philippine Electrical Code, the National Building Code and its Implementing Rules and Regulations for a period of _____ ( ) days from date _____ after which period the service shall be disconnected unless actually extended or renewed before the expiry date.

This permit shall be suspended or revoked any time before its expiration whenever alterations or change in the wiring system have rendered it unsafe.

PERMIT ISSUED BY:

SIMDA G. DELA CRUZ
MUNICIPAL ENGINEER/BUILDING OFFICIAL
Date: _____

EMERSON L. LUEGO
MUNICIPAL MAYOR
Date: _____

DPWH ANCILLIARY FORM NO. 2003-008-B

REPUBLIC OF THE PHILIPPINES
DEPARTMENT OF PUBLIC WORKS AND HIGHWAYS
PROVINCE OF DAVAO DE ORO
MUNICIPALITY OF MABINI

TANGGAPAN NG PUNONG PANGGUSALI
(Office of the Building Official)
PROCESSING AND EVALUATION DIVISION
Line and Grade Section

EXCAVATION AND GROUND PREPARATION PERMIT

APPLICATION NO. | | | | | | | | | | |

EGPP NO. 0 1 2 2 0 | | | |

BUILDING PERMIT NO. | | | | | | | | | | | | |

BOX 1 (TO BE ACCOMPLISHED IN PRINT BY THE OWNER/APPLICANT)

OWNER/APPLICANT LAST NAME	FIRST NAME	M.I.	TIN	
PROPOSED MDDO DATA CENTER AND MABINI BUSINESS CENTER BUILDING POWERED BY GREEN ENERGY				
FOR CONSTRUCTION OWNED BY AN ENTERPRISE	FORM OF OWNERSHIP	USE OR CHARACTER OF OCCUPANCY		
ADDRESS NO., STREET, BARANGAY,	CITY/MUNICIPALITY	ZIP CODE	TELEPHONE NO	
MABINI, DAVAO DE ORO				

LOCATION OF CONSTRUCTION LOT NO. _____ BLK NO. _____ TCT NO. _____ TAX DEC NO. _____
STREET _____ BARANGAY _____ CITY/MUNICIPALITY OF _____

SCOPE OF WORK

1 [X]	NEW CONSTRUCTION	5 [ ]	RENOVATION _____	9 [ ]	DEMOLITION _____
2 [ ]	ERECTION	6 [ ]	CONVERSION _____	10 [ ]	ACCESSORY BUILDING/STRUCTURE _____
3 [ ]	ADDITION	7 [ ]	REPAIR _____	11 [ ]	OTHERS (Specify) _____
4 [ ]	ALTERATION	8 [ ]	MOVING _____	12 [ ]	_____

USE OR CHARACTER OF OCCUPANCY

[ ]	GROUP A : RESIDENTIAL, DWELLINGS	[ ]	GROUP F : INDUSTRIAL	[ ]	OTHERS (Specify) _____
[ ]	GROUP B : RESIDENTIAL HOTEL, APARTMENT	[ ]	GROUP G : INDUSTRIAL STORAGE AND HAZARDOUS		
[ ]	GROUP C : EDUCATIONAL, RECREATIONAL	[ ]	GROUP H : RECREATIONAL, ASSEMBLY OCCUPANT LOAD LESS THAN 1000		
[ ]	GROUP D : INSTITUTIONAL	[ ]	GROUP I : RECREATIONAL, ASSEMBLY OCCUPANT LOAD 1000 MORE		
[X]	GROUP E : BUSINESS AND MERCANTILE	[ ]	GROUP J : AGRICULTURAL, ACCESSORY		

BOX 2
DESIGN PROFESSIONAL, PLANS AND SPECIFICATIONS

ARCHITECT OR CIVIL ENGINEER
(Signed and Sealed Over Printed Name)

PRC No.	Validity
PTR No.	Date Issued
Issued at	TIN

BOX 3
FULL-TIME INSPECTOR AND SUPERVISOR OF CONSTRUCTION WORKS

ARCHITECT OR CIVIL ENGINEER
(Signed and Sealed Over Printed Name)

PRC No.	Validity
PTR No.	Date Issued
Issued at	TIN

BOX 4
BUILDING OWNER

PROPOSED MDDO DATA CENTER AND MABINI BUSINESS CENTER BUILDING POWERED BY GREEN ENERGY
(Signature Over Printed Name)

Address

C T C No.	Date Issued	Place Issued

BOX 5
WITH MY CONSENT **LOT OWNER**

(Signature Over Printed Name)

Address

C T C No.	Date Issued	Place Issued

[ ] EXCAVATION AND FILLS [ ] FOUNDATION AND RETAINING WALLS [ ] PILE FOUNDATIONS [ ] GRADING AND EARTHWORKS (including fills and embankment)
[ ] OTHERS (Specify) _____ [ ] _____ [ ] _____

BOX 4 (TO BE ACCOMPLISHED BY THE PROCESSING & EVALUATION DIVISION)

FEE PAID: _____	OFFICIAL RECEIPT NO.: _____
DATE PAID: _____	DATE ISSUED: _____

BOX 5 (TO BE ACCOMPLISHED BY THE BUILDING OFFICIAL)

ACTION TAKEN:

Permit is hereby issued/granted to **PROPOSED MDDO DATA CENTER AND MABINI BUSINESS CENTER BUILDING POWERED BY GREEN ENERGY**
with postal address at _____
to connect the electrical installation with the authorized load and purpose specified therewith pursuant to pertinent provision of the latest Philippine Electrical Code, the National Building Code and its Implementing Rules and Regulations for a period of _____ ( ) days from date _____ after which period the service shall be disconnected unless actually extended or renewed before the expiry date.

This permit shall be suspended or revoked any time before its expiration whenever alterations or change in the wiring system have rendered it unsafe.

PERMIT ISSUED BY:

SIMDA G. DELA CRUZ
MUNICIPAL ENGINEER/BUILDING OFFICIAL
Date: _____

EMERSON L. LUEGO
MUNICIPAL MAYOR
Date: _____

MINDPHILS
CONSULTANCY
INCORPORATED
GEOTECHNICAL·STRUCTURAL·PROJECT MANAGEMENT

FINAL REPORT ON GEOTECHNICAL INVESTIGATION

PROPOSED CONSTRUCTION OF 4 STOREY COMMERCIAL BUILDING
LAPINIGAN, CADUNAN, MABINI, DAVAO DE ORO

Rm. 201, FARMAR Bldg. 118 - Lapu-Lapu Ave.
Agdao, Davao City
Mob. No. 09173994987 / 09912115704

CamScanner

THANK YOU